


DRAWING LIST				
		DRAWING NUMBER	REV	TITLE
GENERAL				
1	Ü	1097521.0000-0001	7	DRAWING LIST & LOCALITY PLAN
2		1097521.0000-0002	1	TIMBER RETAINING WALL NOTES
GENERAL LAYOUT PLANS				
3	Ü	1097521.0000-0010	6	OVERVIEW PLAN
4		1097521.0000-0101	6	ELIZABETH STREET - STOPS 6212/7212
5		1097521.0000-0102	6	BROUGHAM STREET - STOPS 6213/7213
6		1097521.0000-0103	6	BROUGHAM STREET / PIRIE STREET
7		1097521.0000-0104	7	PIRIE STREET - STOPS 6214/7214
8		1097521.0000-0105	7	PIRIE STREET - STOPS 6215/7215
9		1097521.0000-0106	6	WAITOA ROAD - STOPS 6216/7216
10		1097521.0000-0107	6	WAITOA ROAD - STOPS 6217/7217
11	Ü	1097521.0000-0108	7	MOXHAM AVENUE - STOPS 6218/7218
12	Ü	1097521.0000-0108A	1	MOXHAM AVENUE - STOPS 6218/7218
13	Ü	1097521.0000-0109	6	MOXHAM AVENUE - STOPS 6219/7219
14	Ü	1097521.0000-0110	6	KUPE STREET - STOPS 6220/7220
15		1097521.0000-0111	6	HAMILTON ROAD - STOPS 6221/7221
16		1097521.0000-0112	6	KILBIRNIE CRESCENT - STOPS 6222/7222
17		1097521.0000-0113	6	KILBIRNIE CRESCENT - STOPS 6223/7223
18		1097521.0000-0114	6	RONGOTAI ROAD - STOPS 6027/7027
19		1097521.0000-0115	6	RONGOTAI ROAD - STOPS 6028/7028
20		1097521.0000-0116	6	COUTTS STREET / ONEPU ROAD
21		1097521.0000-0117	7	ROSS STREET / COUTTS STREET
22		1097521.0000-0118	6	MIRAMAR AVENUE - STOPS 6080/7080
23		1097521.0000-0119	6	MIRAMAR AVENUE / PARK ROAD
24		1097521.0000-0120	7	PARK ROAD - STOPS 6234/7234
25		1097521.0000-0121	6	PARK ROAD - STOPS 6235/7235
26		1097521.0000-0122	7	PARK ROAD - STOPS 6236/7236
27		1097521.0000-0123	6	ROTHERHAM TERRACE - STOPS 6237/7237
28		1097521.0000-0124	6	DARLINGTON ROAD - STOPS 6238/7238
29		1097521.0000-0125	6	DARLINGTON ROAD - STOPS 6239/7239
30		1097521.0000-0126	6	DARLINGTON ROAD - STOPS 6240/7240
31		1097521.0000-0127	6	DARLINGTON ROAD - STOPS 6241/7241
32		1097521.0000-0131	7	HOBART STREET / BROADWAY - STOPS 6033/7033
TYPICAL CROSS SECTIONS				
33		1097521.0000-0401	1	ELIZABETH STREET - STOP 6212
34		1097521.0000-0403	1	PIRIE STREET PEDESTRIAN CROSSING
35		1097521.0000-0407	1	WAITOA ROAD - STOP 7217
36		1097521.0000-0422	1	PARK ROAD - STOP 6236
DETAILS				
37		1097521.0000-0501	1	TYPICAL DETAILS - SHEET 1
38		1097521.0000-0606	1	TIMBER RETAINING WALL DETAIL
	Ü	DENOTES DRAWINGS IN THIS ISSUE: 14/08/2026		



TOPOMAP SOURCED FROM LINZ DATA SERVICE, <https://data.linz.govt.nz/layer/50798-nz-topo250-maps/>, LICENSED BY LINZ FOR RE-USE UNDER THE CREATIVE COMMONS ATTRIBUTION 4.0 INTERNATIONAL LICENSE. ACCESSED 28.07.25.

LOCALITY PLAN
NOT TO SCALE

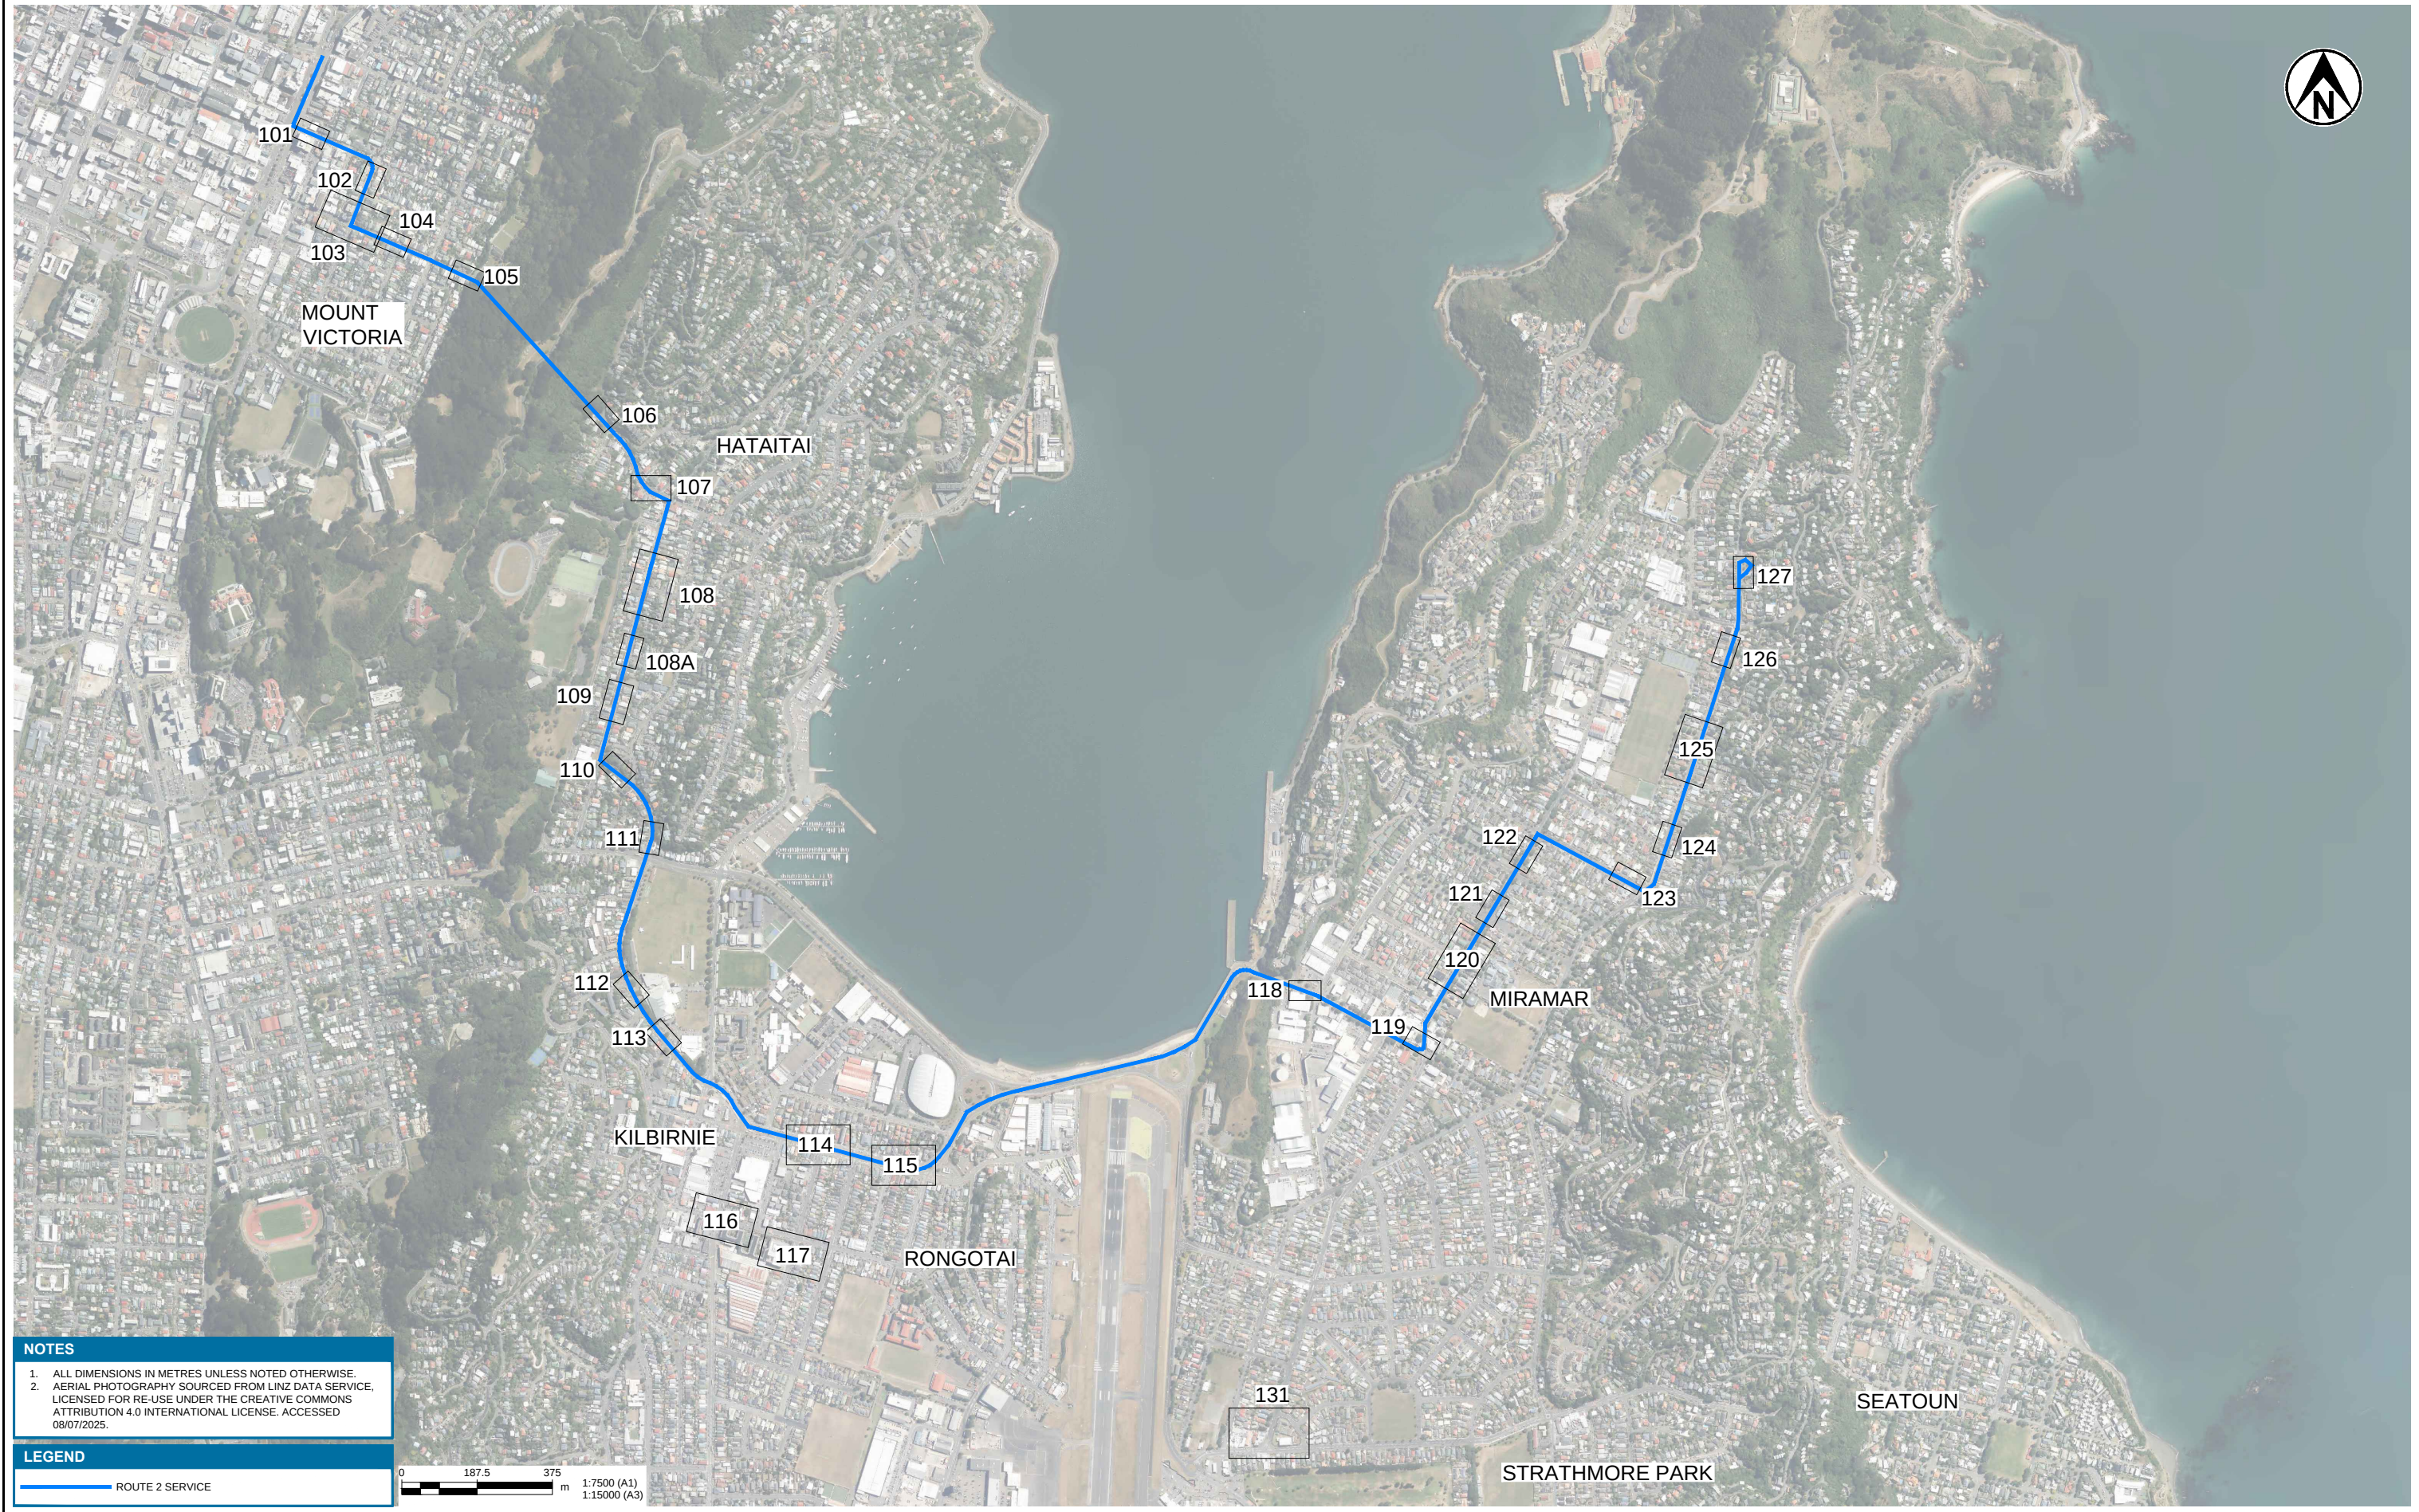

1	PRELIMINARY DRAFT	KATU	ANGA	04.08.25
2	TRAFFIC RESOLUTION - DRAFT FOR CLIENT REVIEW	KATU	ANGA	23.09.25
3	TRAFFIC RESOLUTION	KATU	ANGA	30.10.25
4	TRAFFIC RESOLUTION REVISION	KATU	SAGA	10.04.26
5	TRAFFIC RESOLUTION REVISION	KATU	SAGA	24.04.26
6	TRAFFIC RESOLUTION: HAITAITAI REVISION	HUGO	JASZ	14.08.26
REV	DESCRIPTION	CAD	CHK	DATE

DESIGNED	BLR	AUG.26	DRAWING STATUS
DRAWN	HUGO	AUG.26	TRAFFIC RESOLUTION
DESIGN CHECKED	JASZ	14.08.26	PROJECT PHASE
DRAWING CHECKED	NIRA	14.08.26	CONCEPT DESIGN
NOT FOR CONSTRUCTION		THIS DRAWING IS NOT TO BE USED FOR CONSTRUCTION PURPOSES UNLESS SIGNED AS APPROVED	
APPROVED		DATE	

CLIENT	WELLINGTON CITY COUNCIL
PROJECT	ROUTE 2 BUS INFRASTRUCTURE IMPROVEMENTS
TITLE	GENERAL LAYOUT PLANS OVERVIEW PLAN
SCALE (A1)	1:7500
DWG No.	1097521.0000-0010
REV	6

NOTES

1. ALL DIMENSIONS IN METRES UNLESS NOTED OTHERWISE.

2. AERIAL PHOTOGRAPHY AND PROPERTY BOUNDARIES SOURCED FROM LINZ DATA SERVICE, LICENSED FOR RE-USE UNDER THE CREATIVE COMMONS ATTRIBUTION 4.0 INTERNATIONAL LICENSE. ACCESSED 08/07/2025.

3. EXISTING STORMWATER, WASTEWATER AND WATER SUPPLY DATA SOURCED FROM WELLINGTON WATER, ACCESSED 29/07/2025.

LEGEND

— — — — —

PROPERTY BOUNDARIES

— — — — —

SW — EXISTING STORMWATER

— — — — —

WW — EXISTING WASTEWATER

— — — — —

W — EXISTING WATER SUPPLY

— — — — —

EXISTING KERB

EXISTING DRIVEWAY

EXISTING POWER POLE

NEW WHITE ROAD MARKING

NEW NO STOPPING AT ALL TIMES MARKING / BUS STOP MARKING

NEW YELLOW ROAD MARKING

ROAD MARKING TO BE REMOVED

EXISTING ROAD MARKING TO BE RETAINED

NEW KERB AND CHANNEL

KERB TO BE REMOVED

NEW ASPHALT PATH

NEW ASPHALT ROAD

NEW PLANTING

LEGEND - BUS FOOTPRINT


APPROXIMATE FOOTPRINT OF FIRST AND SECOND STANDARD BUSES

APPROXIMATE FOOTPRINT OF ARTICULATED BUS


APPROXIMATE POSITION OF FRONT DOORS

APPROXIMATE POSITION OF SECOND DOORS

APPROXIMATE POSITION OF THIRD DOOR OF ARTICULATED BUS

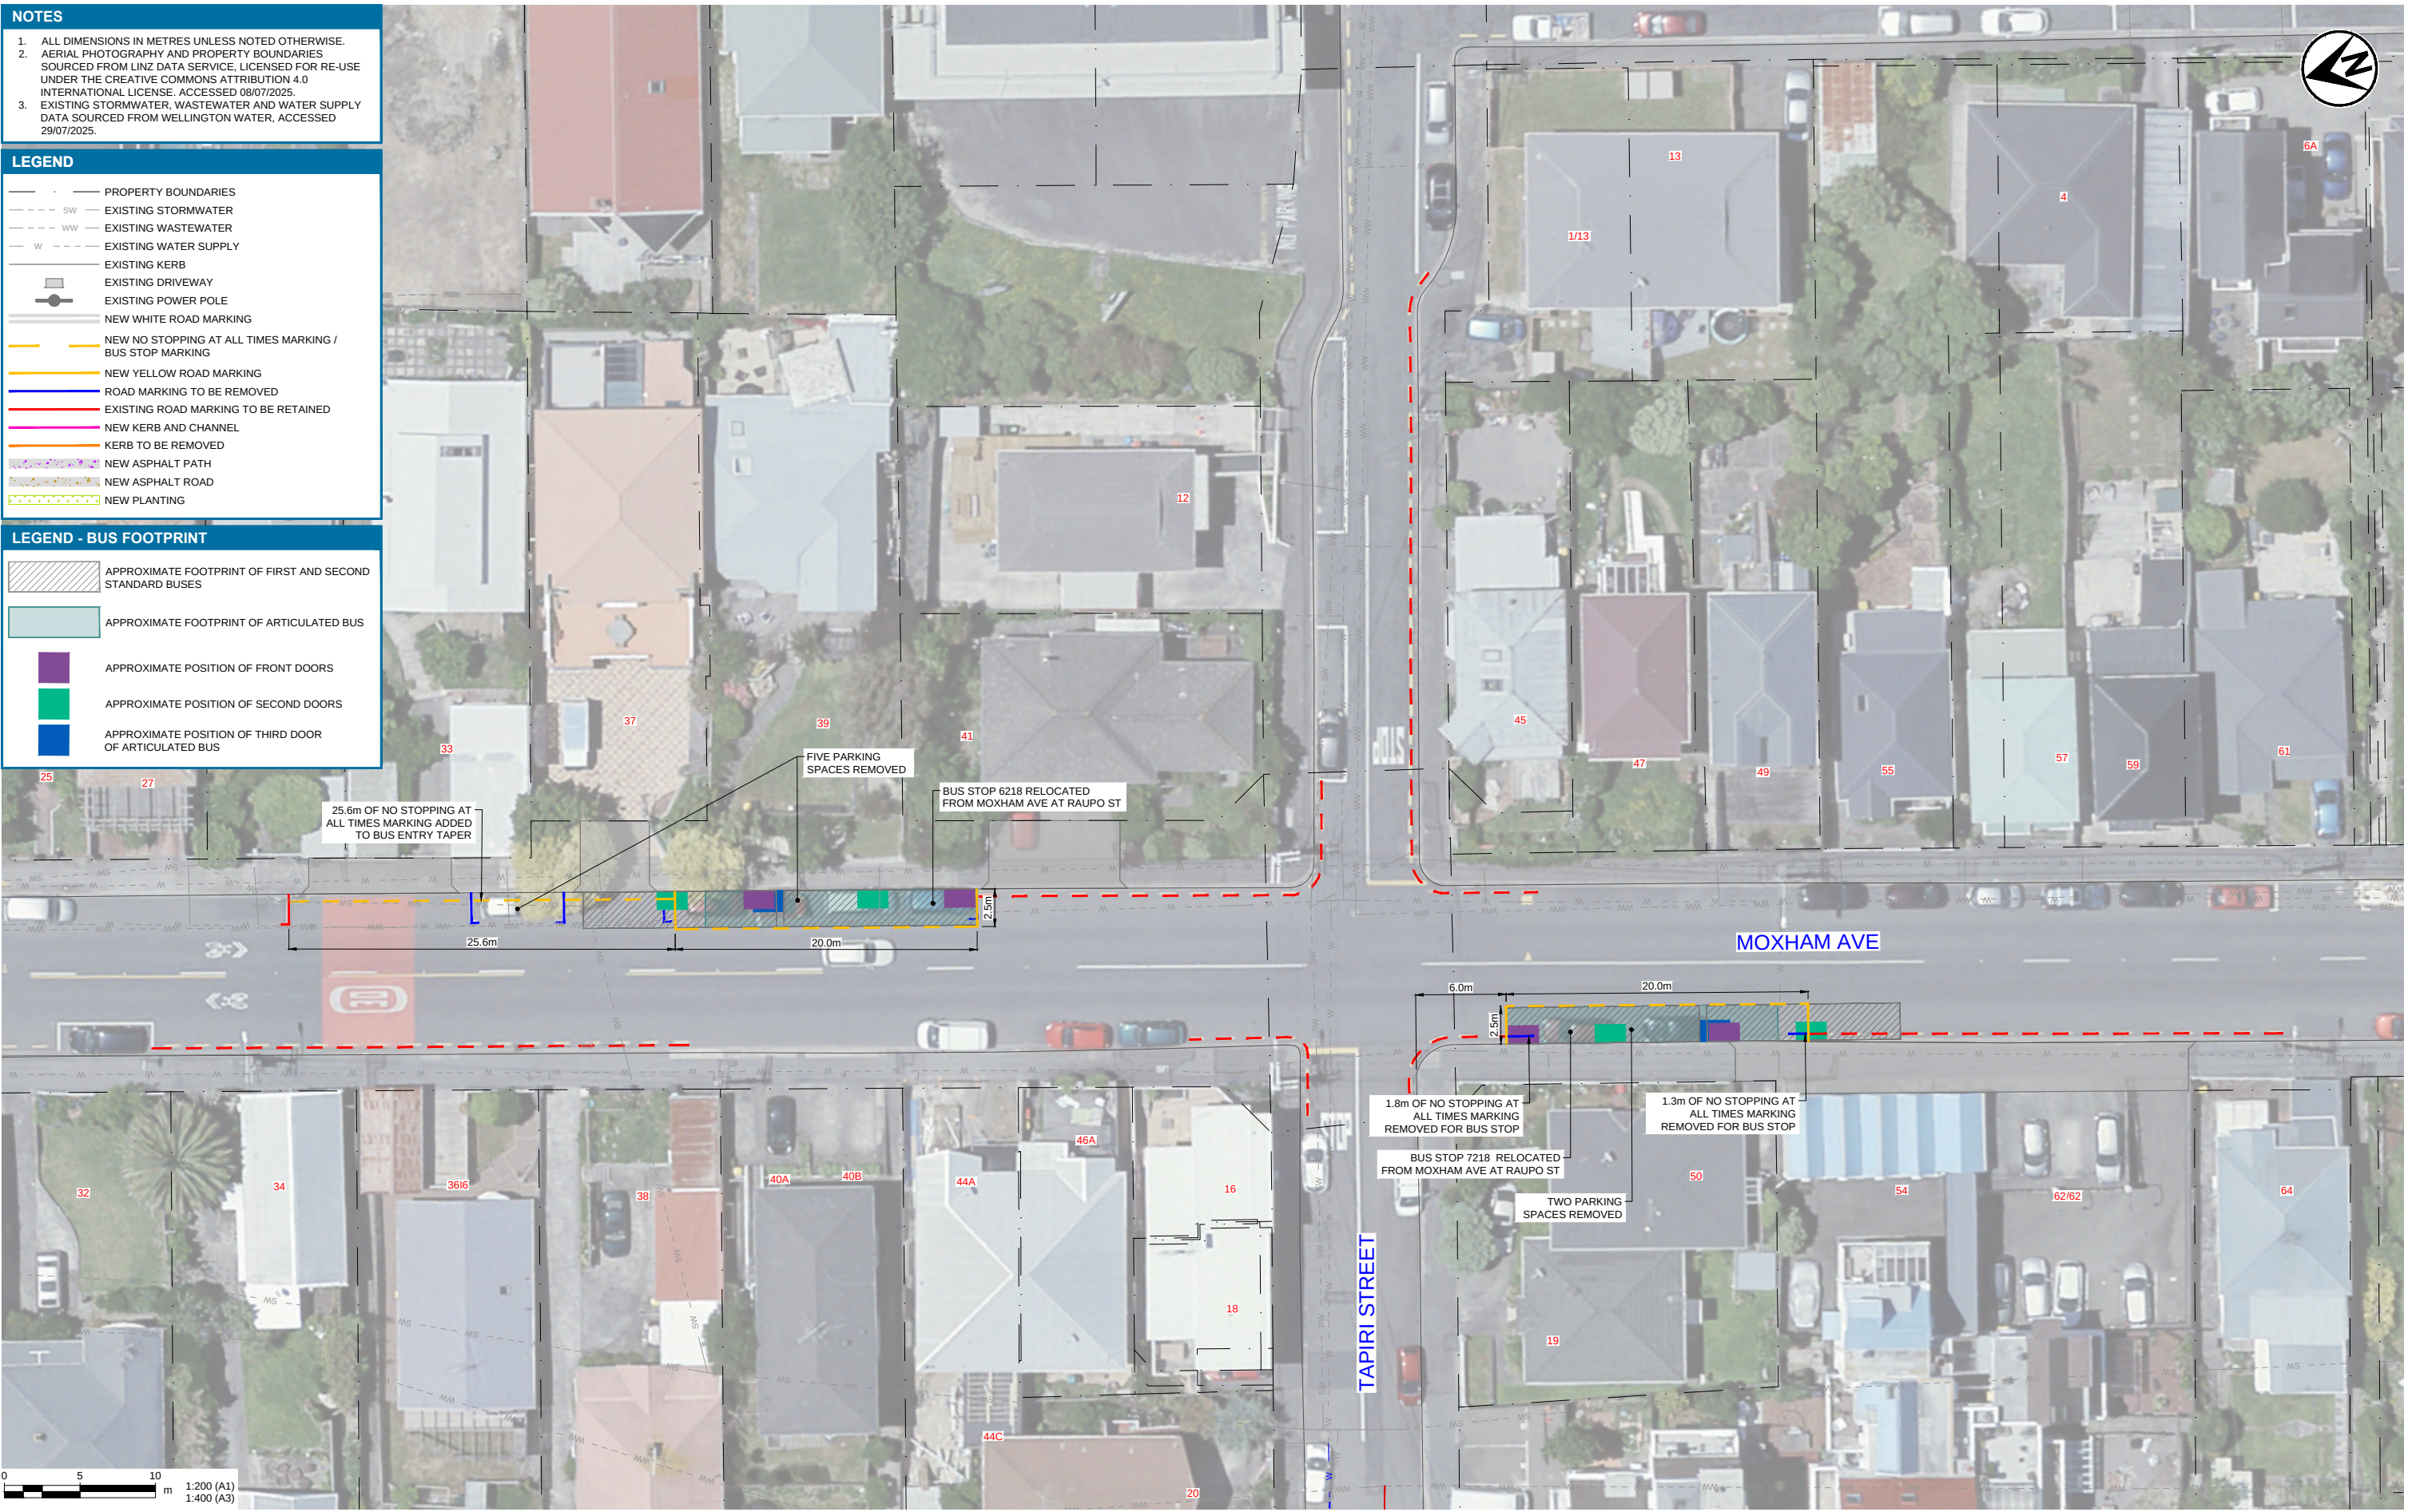

 Tonkin+Taylor www.tonkintaylor.com	2	TRAFFIC RESOLUTION - DRAFT FOR CLIENT REVIEW	KATU	ANGA	23.09.25	DESIGNED	BLR	AUG.26	DRAWING STATUS	CLIENT WELLINGTON CITY COUNCIL PROJECT ROUTE 2 BUS INFRASTRUCTURE IMPROVEMENTS TITLE GENERAL LAYOUT PLANS MOXHAM AVENUE - STOPS 6218/7218 SCALE (A1) 1:200 DWG No. 1097521.0000-0108 REV 7
	3	TRAFFIC RESOLUTION	KATU	ANGA	30.10.25	DRAWN	HUGO	AUG.26	TRAFFIC RESOLUTION	
	4	TRAFFIC RESOLUTION REVISION	KATU	SAGA	10.04.26	DESIGN CHECKED	JASZ	14.08.26	PROJECT PHASE	
	5	TRAFFIC RESOLUTION REVISION	KATU	SAGA	24.04.26	DRAWING CHECKED	NIRA	14.08.26	CONCEPT DESIGN	
	6	TRAFFIC RESOLUTION REVISION	HUGO	SAGA	30.04.26	NOT FOR CONSTRUCTION — — — — — — — — — —			THIS DRAWING IS NOT TO BE USED FOR CONSTRUCTION PURPOSES UNLESS SIGNED AS APPROVED	
	7	TRAFFIC RESOLUTION: HAITAITAI REVISION	HUGO	JASZ	14.08.26					
	REV	DESCRIPTION		CAD	CHK	DATE	APPROVED		DATE	

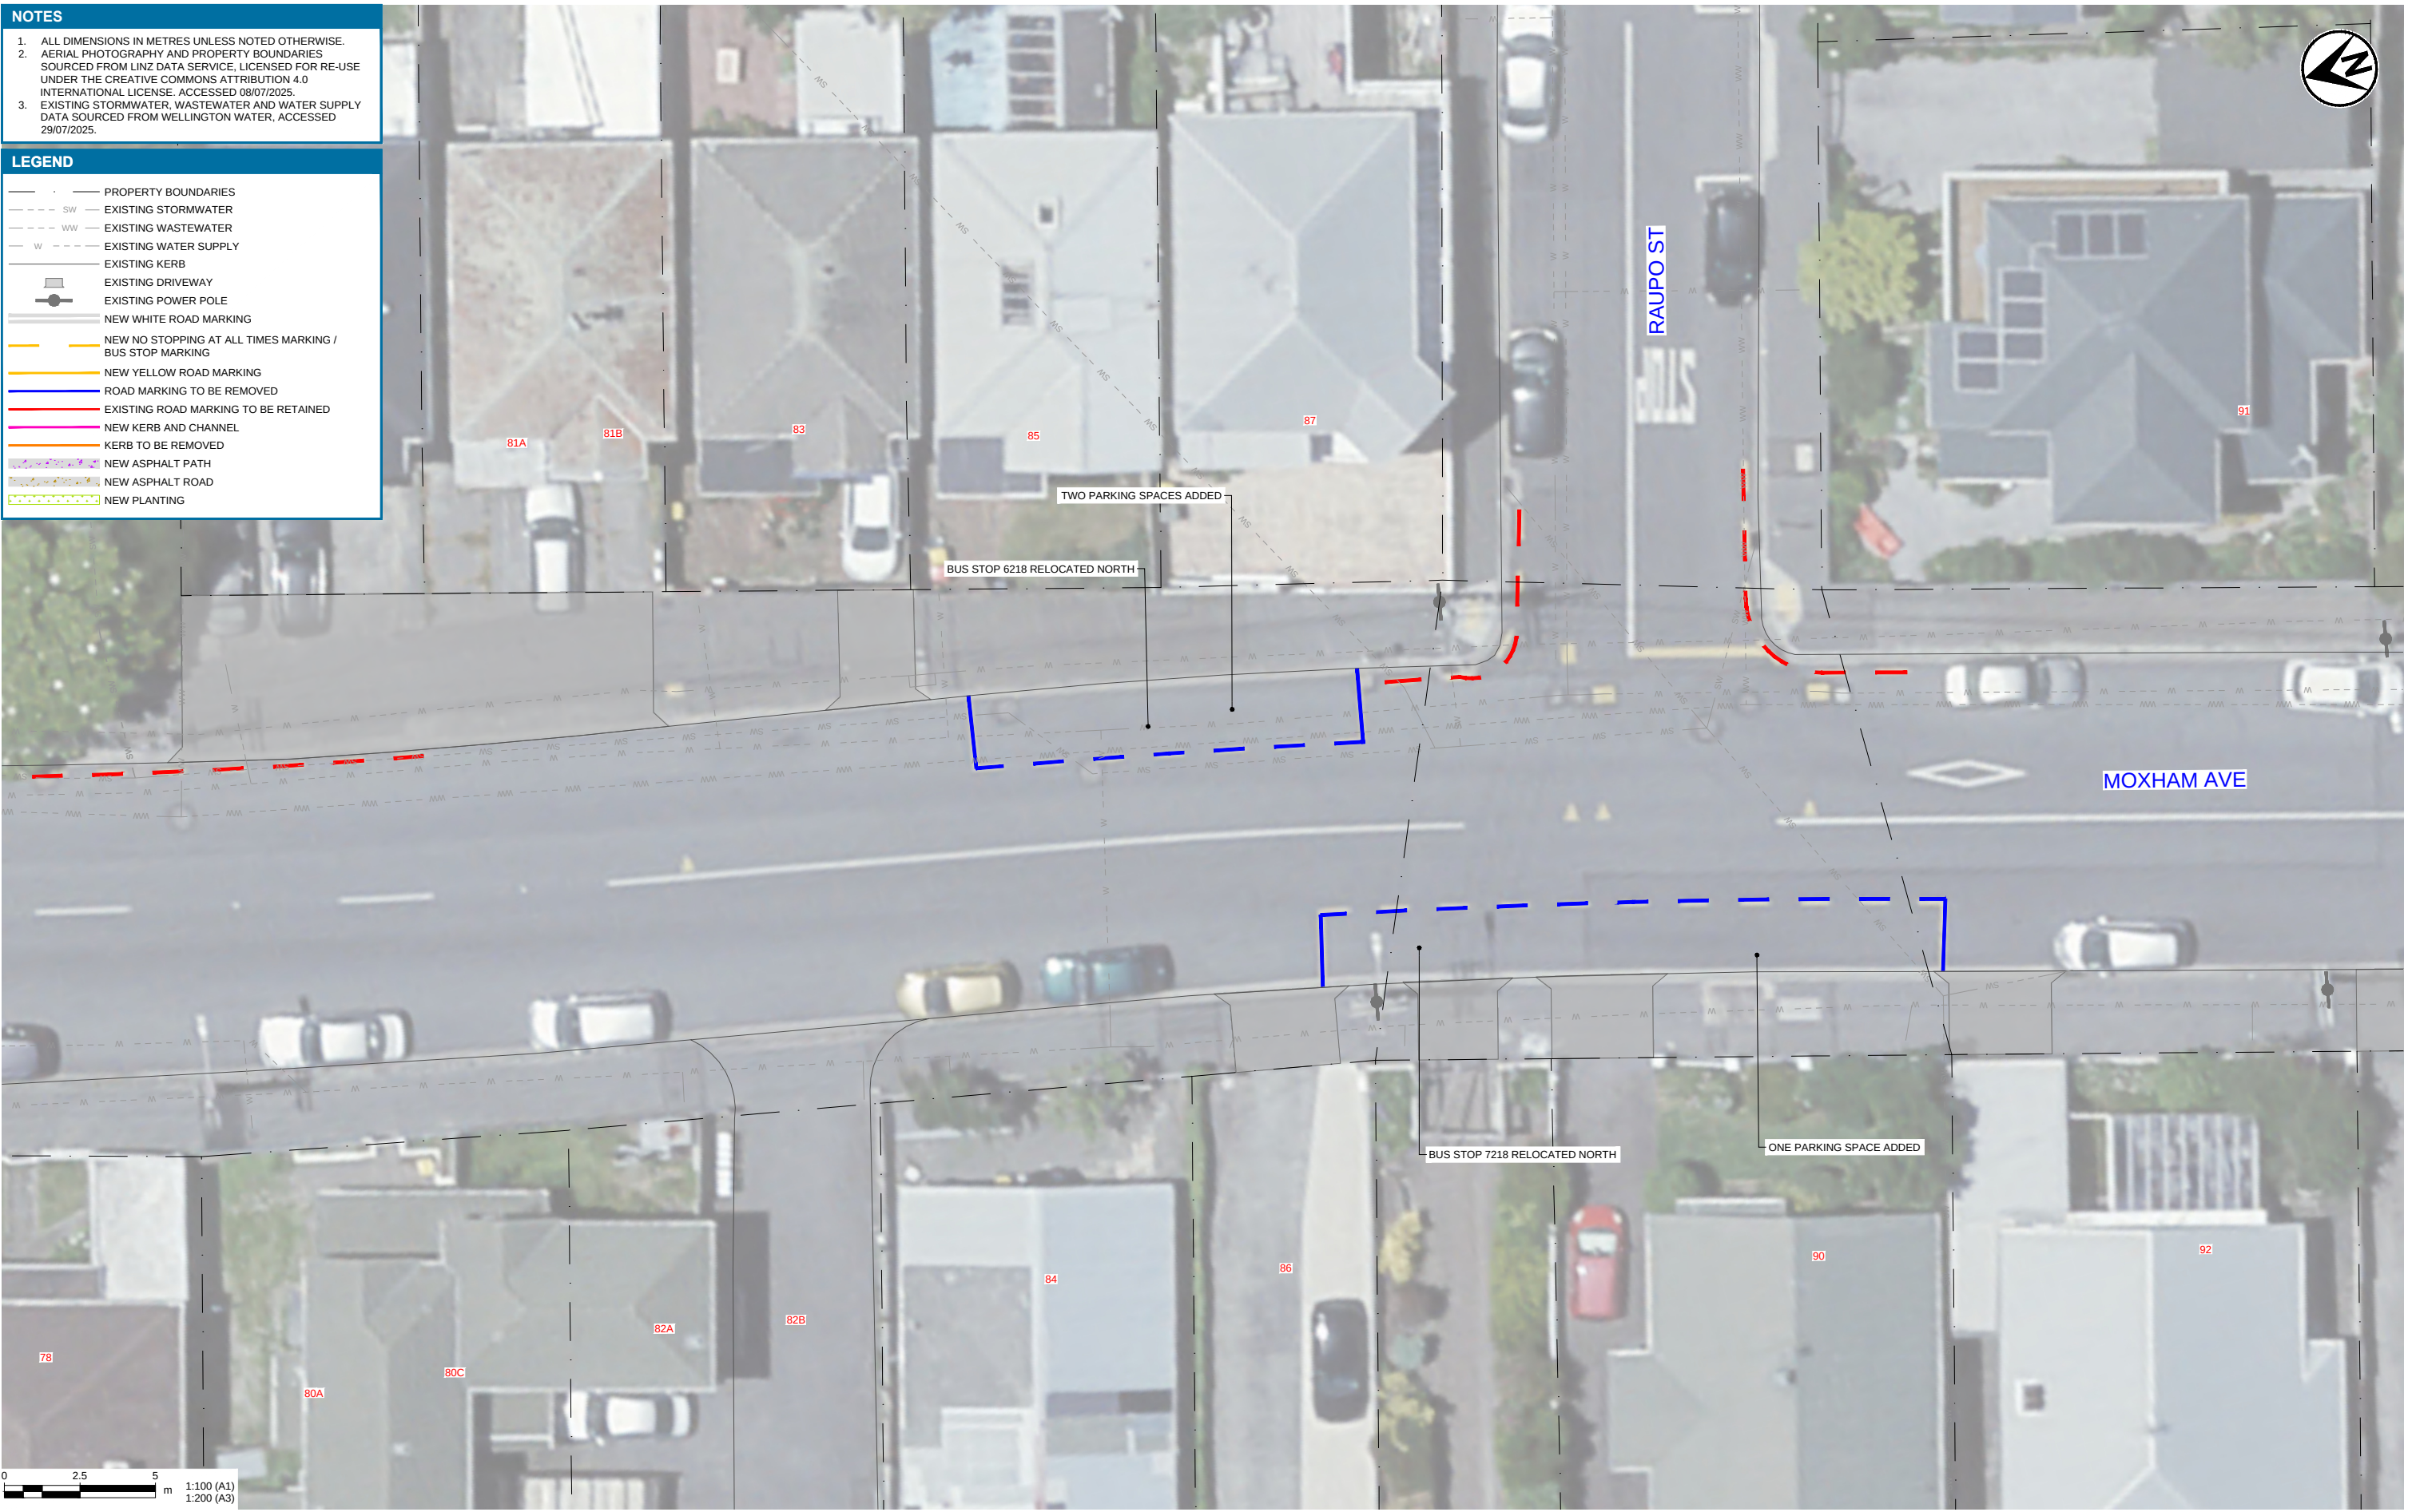


Tonkin+Taylor www.tonkintaylor.com							DESIGNED BLR AUG.26	DRAWING STATUS TRAFFIC RESOLUTION	CLIENT WELLINGTON CITY COUNCIL PROJECT ROUTE 2 BUS INFRASTRUCTURE IMPROVEMENTS TITLE GENERAL LAYOUT PLANS MOXHAM AVENUE - STOPS 6218/7218 SCALE (A1) 1:100 DWG No. 1097521.0000-0108A REV 1
							DRAWN HUGO AUG.26	PROJECT PHASE CONCEPT DESIGN	
							DESIGN CHECKED JASZ 14.08.26		
							DRAWING CHECKED NIRA 14.08.26		
							NOT FOR CONSTRUCTION		
1	TRAFFIC RESOLUTION: HAITAITAI REVISION	HUGO	JASZ	14.08.26					
REV	DESCRIPTION	CAD	CHK	DATE	APPROVED		DATE		

1. ALL DIMENSIONS IN METRES UNLESS NOTED OTHERWISE.
2. AERIAL PHOTOGRAPHY AND PROPERTY BOUNDARIES SOURCED FROM LINZ DATA SERVICE, LICENSED FOR RE-USE UNDER THE CREATIVE COMMONS ATTRIBUTION 4.0 INTERNATIONAL LICENSE. ACCESSED 08/07/2025.
3. EXISTING STORMWATER, WASTEWATER AND WATER SUPPLY DATA SOURCED FROM WELLINGTON WATER, ACCESSED 29/07/2025.

	PROPERTY BOUNDARIES
	EXISTING STORMWATER
	EXISTING WASTEWATER
	EXISTING WATER SUPPLY
	EXISTING KERB
	EXISTING DRIVEWAY
	EXISTING POWER POLE
	NEW WHITE ROAD MARKING
	NEW NO STOPPING AT ALL TIMES MARKING / BUS STOP MARKING
	NEW YELLOW ROAD MARKING
	ROAD MARKING TO BE REMOVED
	EXISTING ROAD MARKING TO BE RETAINED
	NEW KERB AND CHANNEL
	KERB TO BE REMOVED
	NEW ASPHALT PATH
	NEW ASPHALT ROAD
	NEW PLANTING

	APPROXIMATE FOOTPRINT OF FIRST AND SECOND STANDARD BUSES
	APPROXIMATE FOOTPRINT OF ARTICULATED BUS
	APPROXIMATE POSITION OF FRONT DOORS
	APPROXIMATE POSITION OF SECOND DOORS
	APPROXIMATE POSITION OF THIRD DOOR OF ARTICULATED BUS

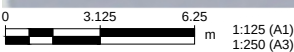

CLIENT	WELLINGTON CITY COUNCIL		
PROJECT	ROUTE 2 BUS INFRASTRUCTURE IMPROVEMENTS		
TITLE	GENERAL LAYOUT PLANS MOXHAM AVENUE - STOPS 6219/7219		
SCALE (A1)	1:125	DWG No.	1097521.0000-0109
		REV	6

NOTES

1.


ALL DIMENSIONS IN METRES UNLESS NOTED OTHERWISE.
2.

AERIAL PHOTOGRAPHY AND PROPERTY BOUNDARIES SOURCED FROM LINZ DATA SERVICE, LICENSED FOR RE-USE UNDER THE CREATIVE COMMONS ATTRIBUTION 4.0 INTERNATIONAL LICENSE. ACCESSED 08/07/2025.
3.

EXISTING STORMWATER, WASTEWATER AND WATER SUPPLY DATA SOURCED FROM WELLINGTON WATER, ACCESSED 29/07/2025.

LEGEND

- PROPERTY BOUNDARIES
- EXISTING STORMWATER
- EXISTING WASTEWATER
- EXISTING WATER SUPPLY
- EXISTING KERB
- EXISTING DRIVEWAY
- EXISTING POWER POLE
- NEW WHITE ROAD MARKING
- NEW NO STOPPING AT ALL TIMES MARKING / BUS STOP MARKING
- NEW YELLOW ROAD MARKING
- ROAD MARKING TO BE REMOVED
- EXISTING ROAD MARKING TO BE RETAINED
- NEW KERB AND CHANNEL
- KERB TO BE REMOVED
- NEW ASPHALT PATH
- NEW ASPHALT ROAD
- NEW PLANTING

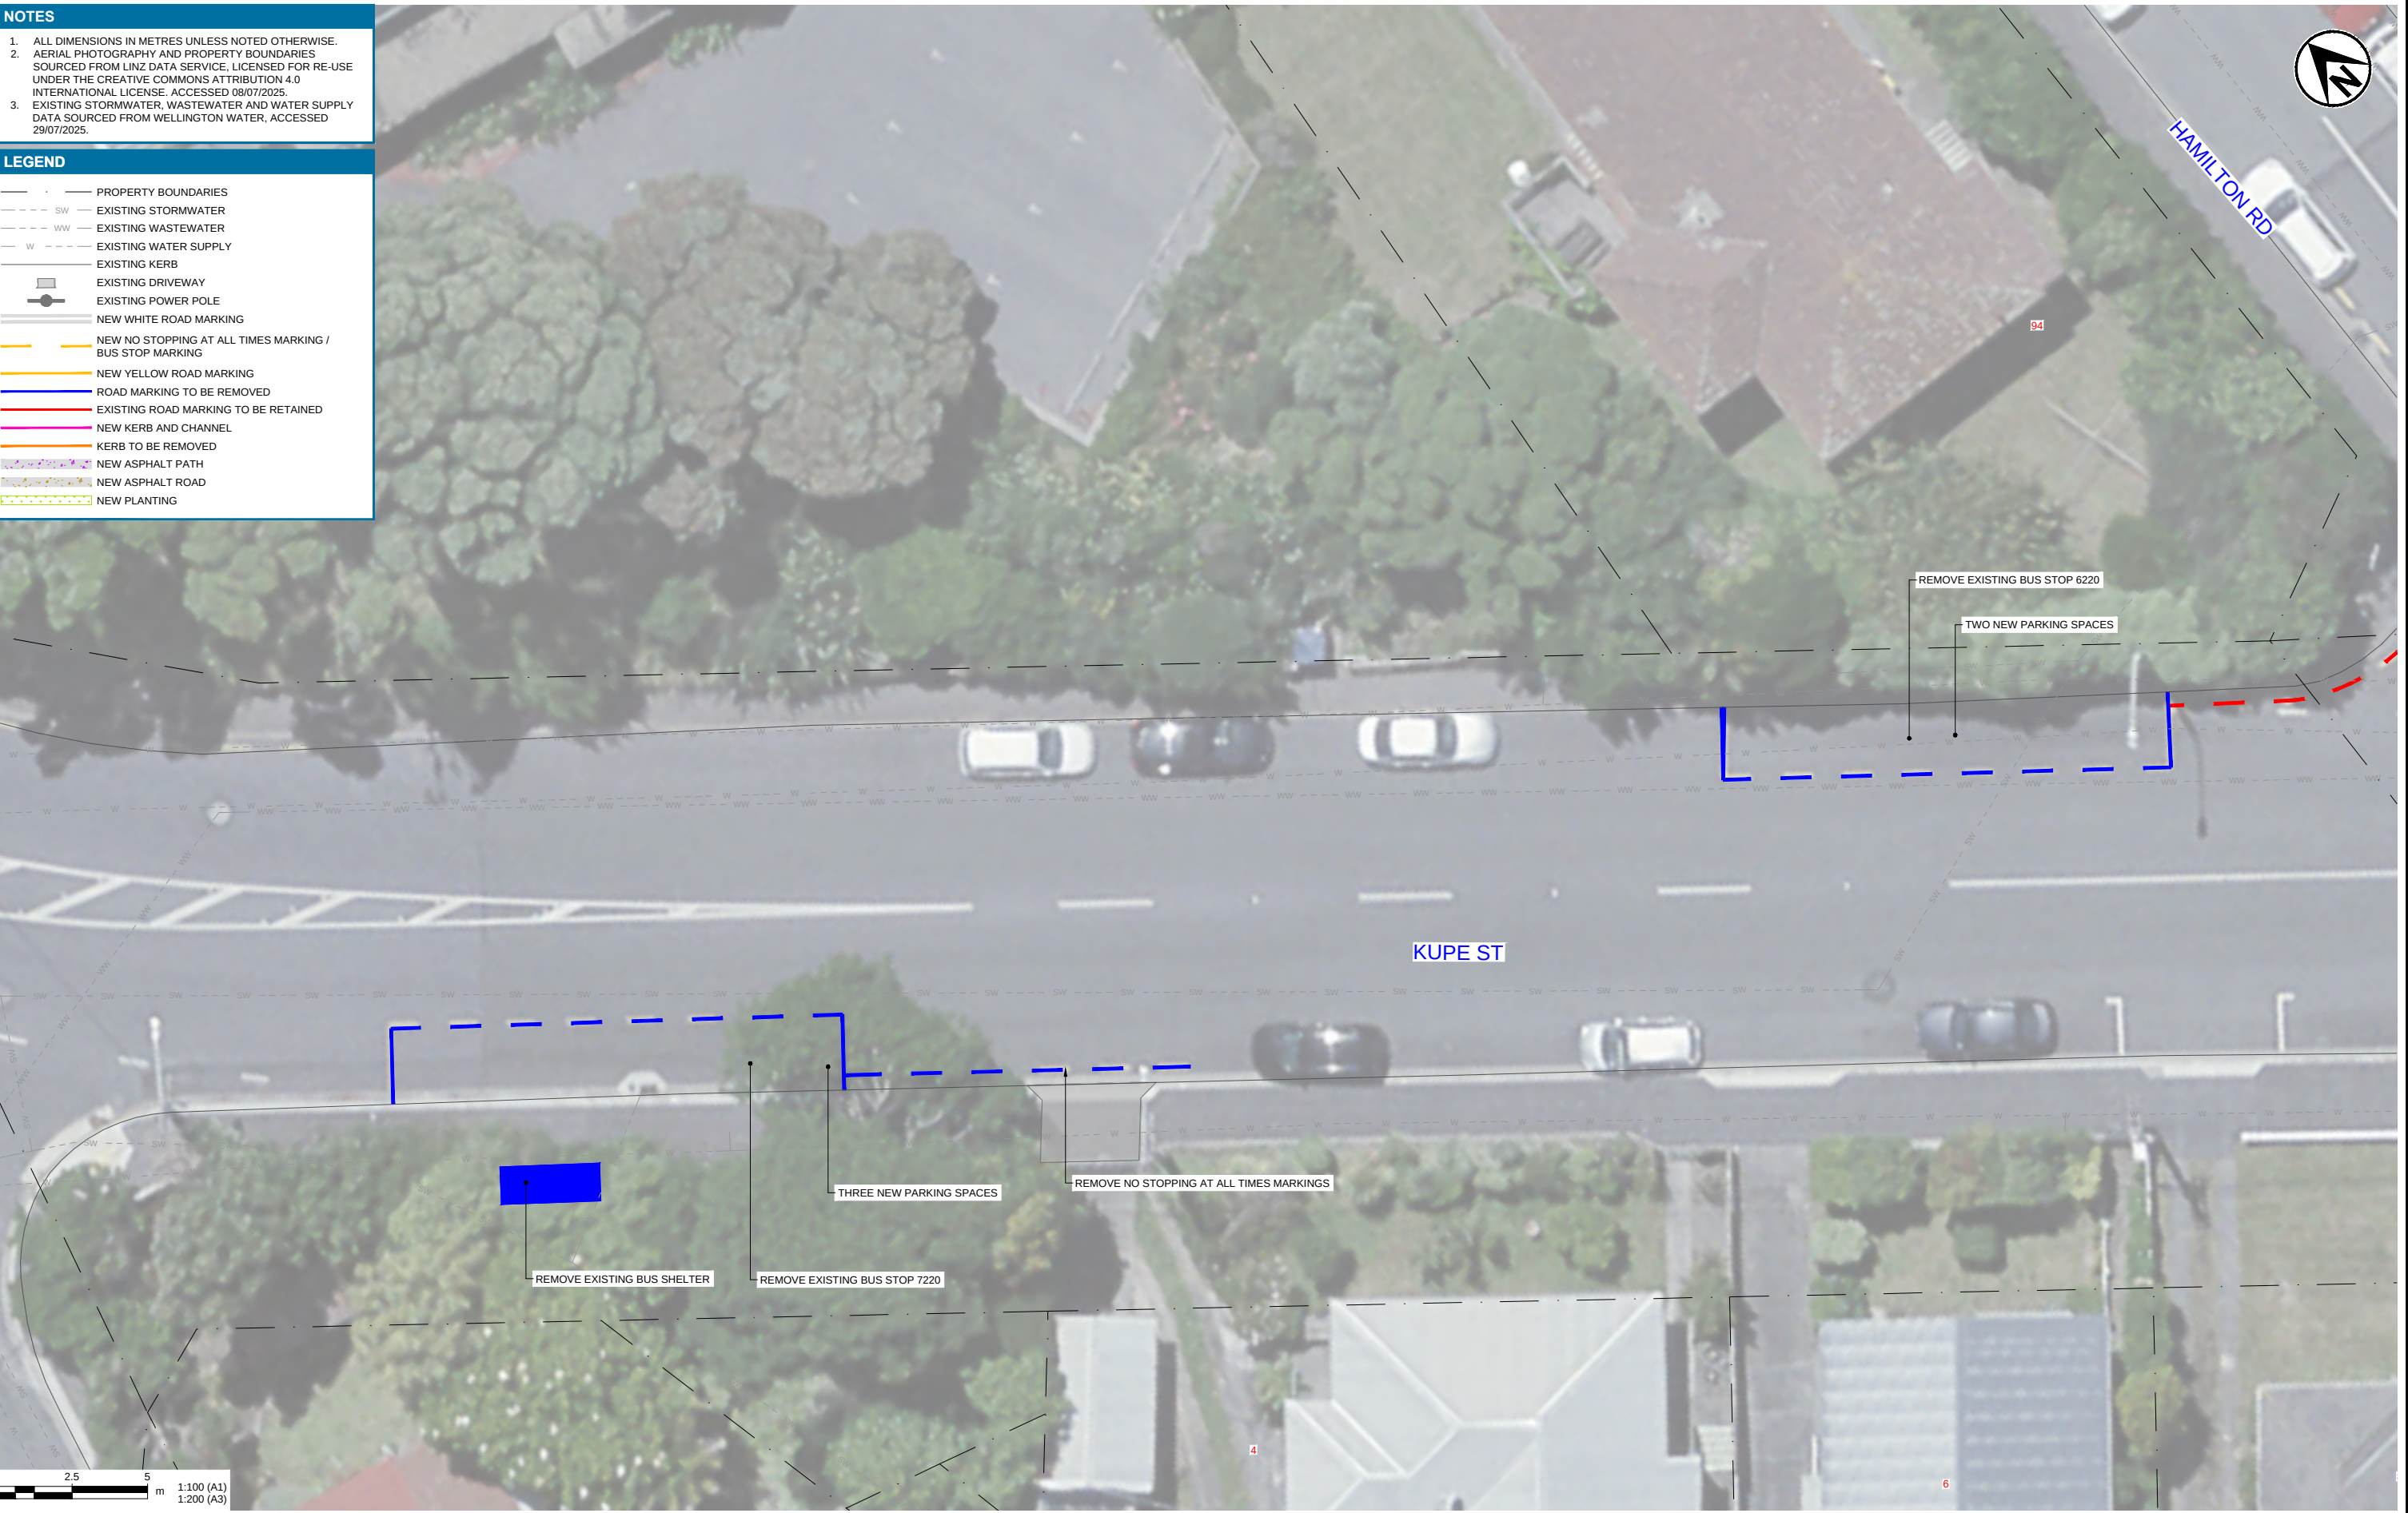

www.tonkintaylor.com

1	PRELIMINARY DRAFT	KATU	ANGA	04.08.25	DESIGNED	BLR	AUG.26	DRAWING STATUS
2	TRAFFIC RESOLUTION - DRAFT FOR CLIENT REVIEW	KATU	ANGA	23.09.25	DRAWN	HUGO	AUG.26	TRAFFIC RESOLUTION
3	TRAFFIC RESOLUTION	KATU	ANGA	30.10.25	DESIGN CHECKED	JASZ	14.08.26	PROJECT PHASE
4	TRAFFIC RESOLUTION REVISION	KATU	SAGA	10.04.26	DRAWING CHECKED	NIRA	14.08.26	CONCEPT DESIGN
5	TRAFFIC RESOLUTION REVISION	KATU	SAGA	24.04.26	NOT FOR CONSTRUCTION			THIS DRAWING IS NOT TO BE USED FOR CONSTRUCTION PURPOSES UNLESS SIGNED AS APPROVED
6	TRAFFIC RESOLUTION: HAITAITAI REVISION	HUGO	JASZ	14.08.26				
REV	DESCRIPTION	CAD	CHK	DATE	APPROVED	DATE		

CLIENT	WELLINGTON CITY COUNCIL
PROJECT	ROUTE 2 BUS INFRASTRUCTURE IMPROVEMENTS
TITLE	GENERAL LAYOUT PLANS KUPE STREET - STOPS 6220/7220
SCALE (A1)	1:100
DWG No.	1097521.0000-0110
REV	6