


| DRAWING LIST                              |   |                                            |     |                                            |
|-------------------------------------------|---|--------------------------------------------|-----|--------------------------------------------|
|                                           |   | DRAWING NUMBER                             | REV | TITLE                                      |
| GENERAL                                   |   |                                            |     |                                            |
| 1                                         | Ü | 1097521.0000-0001                          | 10  | DRAWING LIST & LOCALITY PLAN               |
| 2                                         |   | 1097521.0000-0002                          | 1   | TIMBER RETAINING WALL NOTES                |
| GENERAL LAYOUT PLANS                      |   |                                            |     |                                            |
| 3                                         | Ü | 1097521.0000-0010                          | 8   | OVERVIEW PLAN                              |
| 4                                         |   | 1097521.0000-0101                          | 7   | ELIZABETH STREET - STOPS 6212/7212         |
| 5                                         |   | 1097521.0000-0102                          | 7   | BROUGHAM STREET - STOPS 6213/7213          |
| 6                                         |   | 1097521.0000-0103                          | 6   | BROUGHAM STREET / PIRIE STREET             |
| 7                                         |   | 1097521.0000-0104                          | 8   | PIRIE STREET - STOPS 6214/7214             |
| 8                                         |   | 1097521.0000-0105                          | 8   | PIRIE STREET - STOPS 6215/7215             |
| 9                                         |   | 1097521.0000-0106                          | 8   | WAITOA ROAD - STOPS 6216/7216              |
| 10                                        |   | 1097521.0000-0107                          | 8   | WAITOA ROAD - STOPS 6217/7217              |
| 11                                        |   | 1097521.0000-0108                          | 7   | MOXHAM AVENUE - STOPS 6218/7218            |
| 12                                        |   | 1097521.0000-0108A                         | 1   | MOXHAM AVENUE - STOPS 6218/7218            |
| 13                                        |   | 1097521.0000-0109                          | 6   | MOXHAM AVENUE - STOPS 6219/7219            |
| 14                                        |   | 1097521.0000-0110                          | 6   | KUPE STREET - STOPS 6220/7220              |
| 15                                        |   | 1097521.0000-0111                          | 7   | HAMILTON ROAD - STOPS 6221/7221            |
| 16                                        |   | 1097521.0000-0112                          | 7   | KILBIRNIE CRESCENT - STOPS 6222/7222       |
| 17                                        |   | 1097521.0000-0113                          | 6   | KILBIRNIE CRESCENT - STOPS 6223/7223       |
| 18                                        | Ü | 1097521.0000-0114                          | 7   | RONGOTAI ROAD - STOPS 6027/7027            |
| 19                                        |   | 1097521.0000-0115                          | 7   | RONGOTAI ROAD - STOPS 6028/7028            |
| 20                                        |   | 1097521.0000-0116                          | 6   | COUTTS STREET / ONEPU ROAD                 |
| 21                                        |   | 1097521.0000-0117                          | 7   | ROSS STREET / COUTTS STREET                |
| 22                                        |   | 1097521.0000-0118                          | 7   | MIRAMAR AVENUE - STOPS 6080/7080           |
| 23                                        |   | 1097521.0000-0119                          | 6   | MIRAMAR AVENUE / PARK ROAD                 |
| 24                                        | Ü | 1097521.0000-0120                          | 9   | PARK ROAD - STOPS 6234/7234                |
| 25                                        | Ü | 1097521.0000-0121                          | 7   | PARK ROAD - STOPS 6235/7235                |
| 26                                        |   | 1097521.0000-0122                          | 8   | PARK ROAD - STOPS 6236/7236                |
| 27                                        |   | 1097521.0000-0123                          | 7   | ROTHERHAM TERRACE - STOPS 6237/7237        |
| 28                                        |   | 1097521.0000-0124                          | 6   | DARLINGTON ROAD - STOPS 6238/7238          |
| 29                                        |   | 1097521.0000-0125                          | 7   | DARLINGTON ROAD - STOPS 6239/7239          |
| 30                                        |   | 1097521.0000-0126                          | 7   | DARLINGTON ROAD - STOPS 6240/7240          |
| 31                                        |   | 1097521.0000-0127                          | 7   | DARLINGTON ROAD - STOPS 6241/7241          |
| 32                                        |   | 1097521.0000-0131                          | 9   | HOBART STREET / BROADWAY - STOPS 6033/7033 |
| DETAILS                                   |   |                                            |     |                                            |
| 33                                        |   | 1097521.0000-0501                          | 1   | TYPICAL DETAILS - SHEET 1                  |
| 34                                        |   | 1097521.0000-0606                          | 1   | TIMBER RETAINING WALL DETAIL               |
| WCC CODE OF PRACTICE APPENDIX C - DETAILS |   |                                            |     |                                            |
| 35                                        |   | R-22-700                                   | -   | STANDARD KERB AND CHANNELS                 |
| 36                                        |   | R-24-721                                   | -   | KERB / FOOTPATH / BERM VEHICLE CROSSING    |
| 37                                        |   | R-24-727                                   | -   | PEDESTRIAN RAMP WITH TACTILE PAVERS        |
| 38                                        |   | R-41-740                                   | -   | FULL SUMP AND SECTIONS                     |
| 39                                        |   | R-41-742                                   | -   | DETAILS OF TOP OF SUMP AND HALF BOX        |
| 40                                        |   | R-41-743                                   | -   | OVERFLOW KERB AND STREET SUMP DETAILS      |
| 41                                        |   | R-41-744                                   | -   | STANDARD STREET SUMP GRATE FRAME           |
| 42                                        |   | R-41-745                                   | -   | STANDARD GRATE (MEDIUM FLOW CAPACITY)      |
| 43                                        |   | R-41-748                                   | -   | HYGRADE CYCLE FRIENDLY GRATE               |
| 44                                        |   | R-44-782                                   | -   | TRAFFIC SIGN SUPPORT SYSTEM                |
|                                           | Ü | DENOTES DRAWINGS IN THIS ISSUE: 24/09/2026 |     |                                            |



TOPOMAP SOURCED FROM LINZ DATA SERVICE, <https://data.linz.govt.nz/layer/50798-nz-topo250-maps/>, LICENSED BY LINZ FOR RE-USE UNDER THE CREATIVE COMMONS ATTRIBUTION 4.0 INTERNATIONAL LICENSE. ACCESSED 28.07.25.

LOCALITY PLAN  
NOT TO SCALE

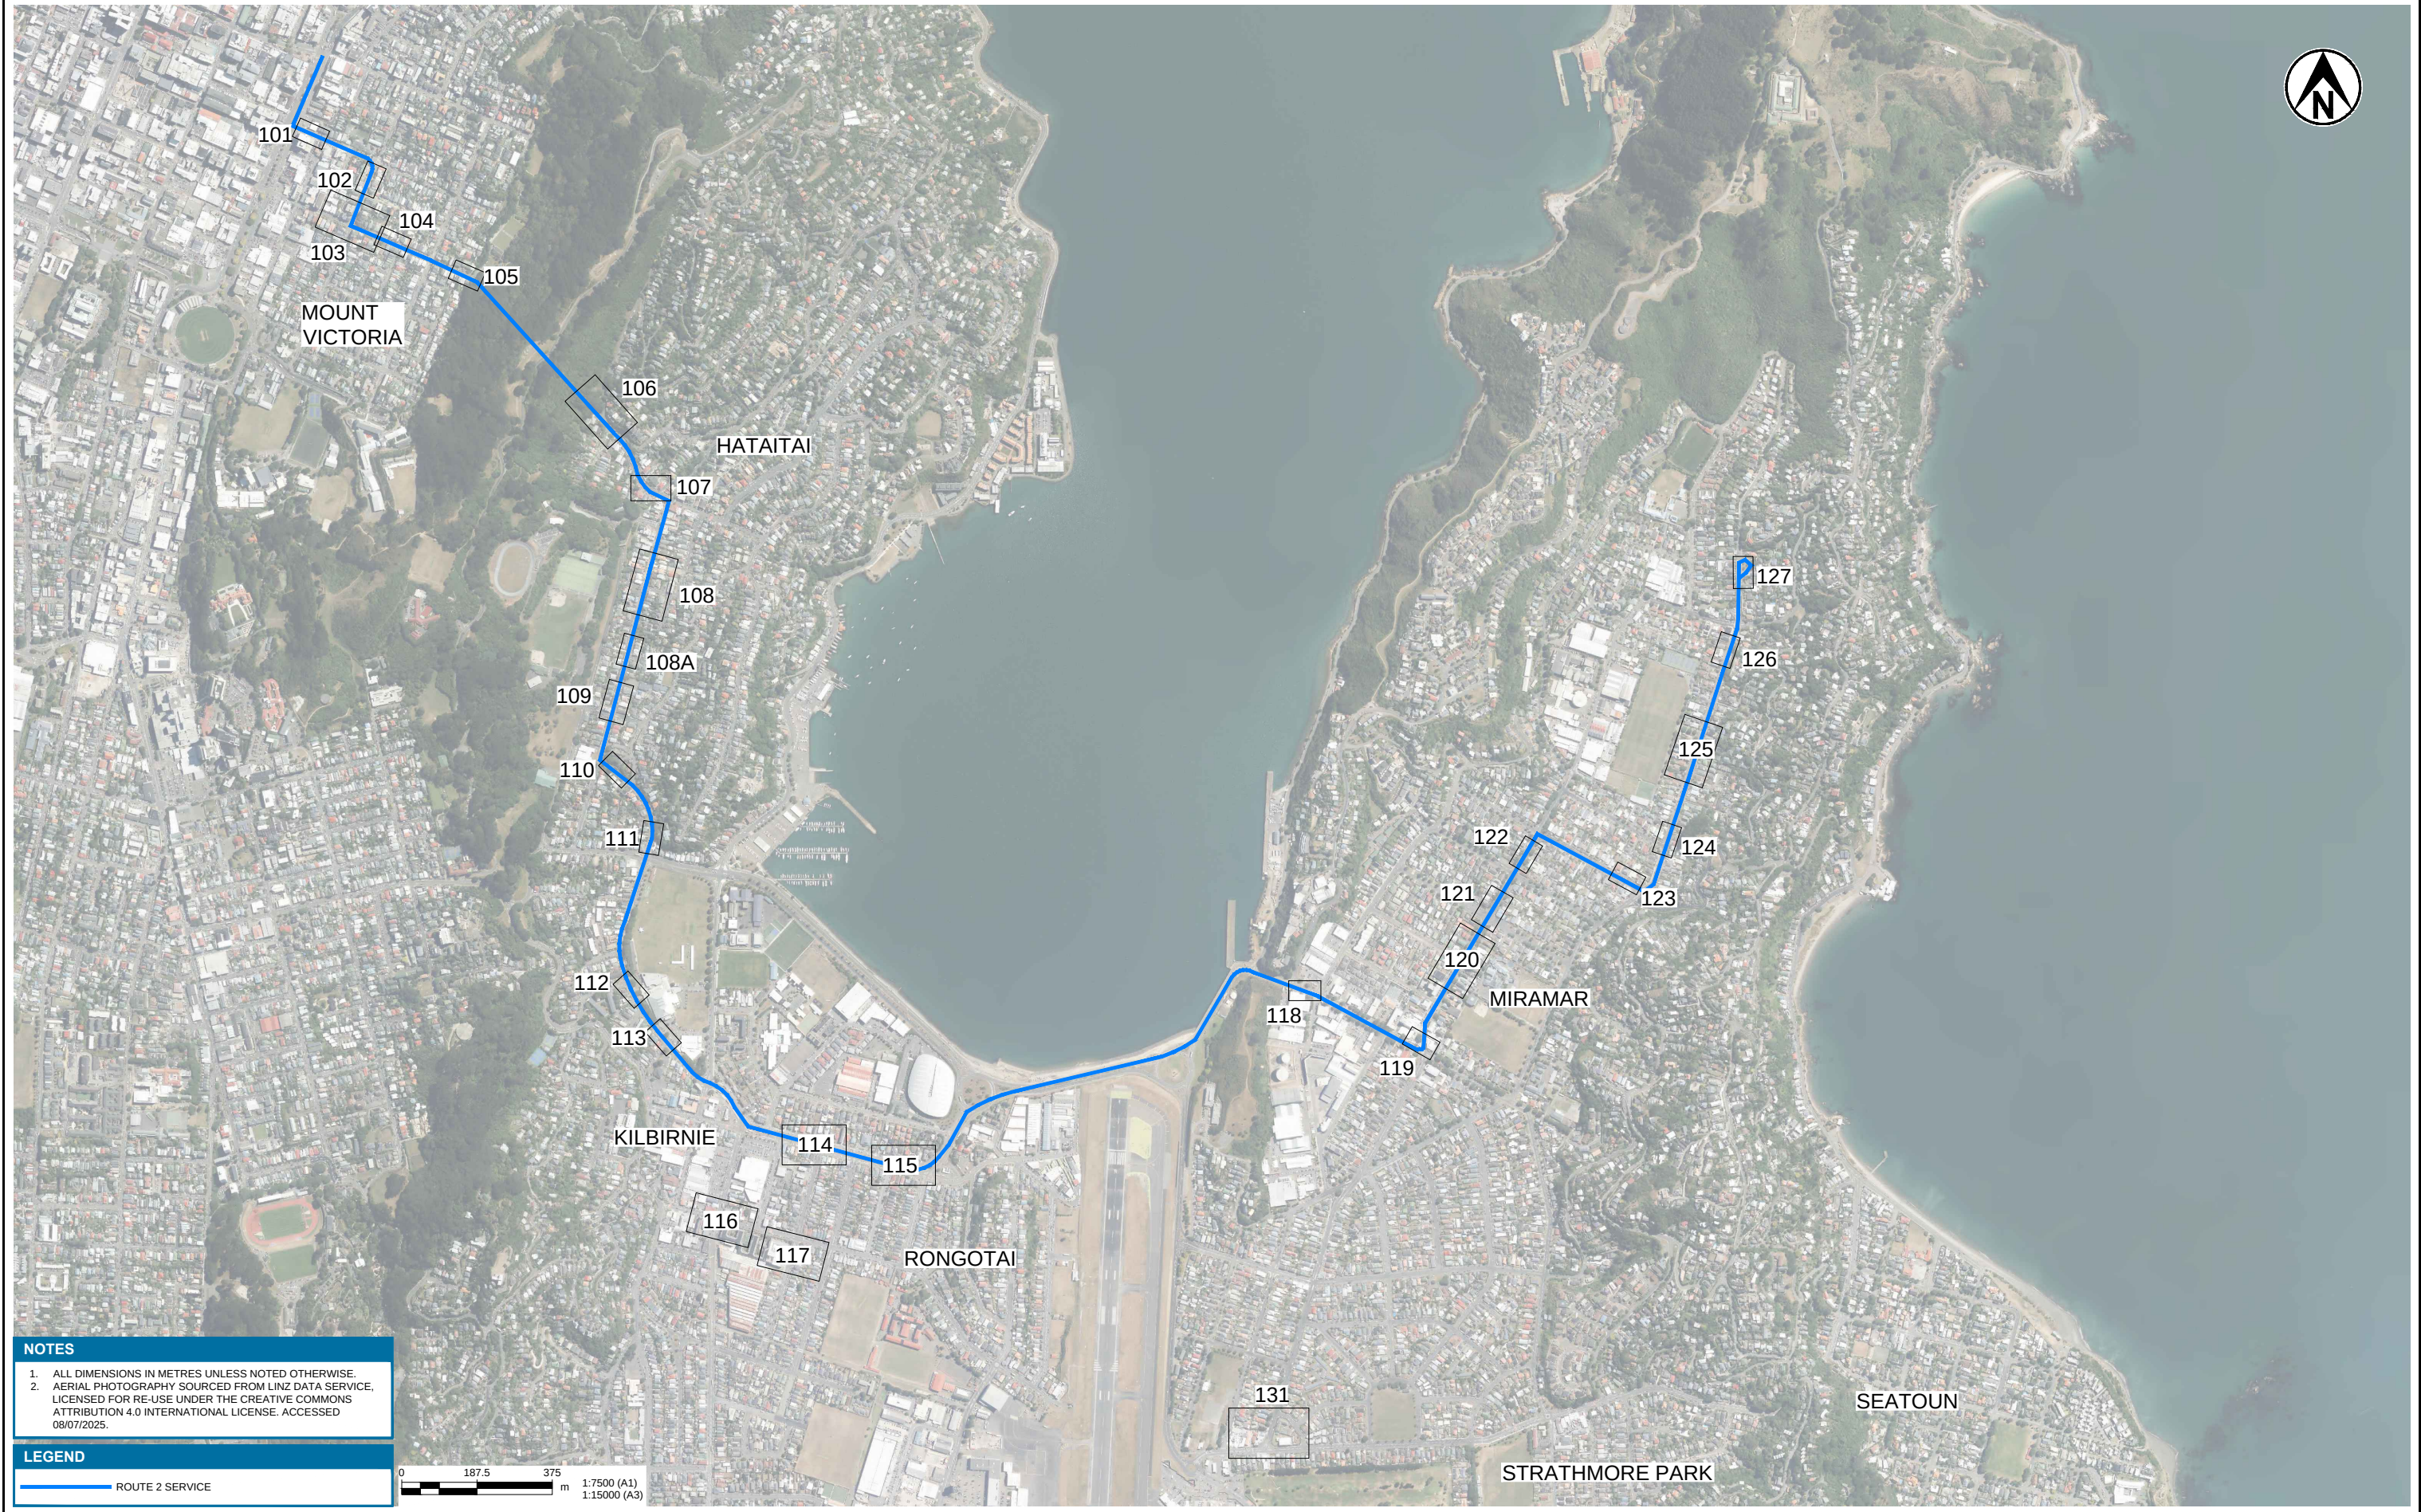

|     |                                             |      |      |          |                                   |      |          |                                                                                          |
|-----|---------------------------------------------|------|------|----------|-----------------------------------|------|----------|------------------------------------------------------------------------------------------|
| 3   | TRAFFIC RESOLUTION                          | KATU | ANGA | 30.10.25 | DESIGNED                          | SAGA | SEP.26   | DRAWING STATUS                                                                           |
| 4   | TRAFFIC RESOLUTION REVISION                 | KATU | SAGA | 10.04.26 | DRAWN                             | HUGO | SEP.26   | TRAFFIC RESOLUTION                                                                       |
| 5   | TRAFFIC RESOLUTION REVISION                 | KATU | SAGA | 24.04.26 | DESIGN CHECKED                    | JASZ | 24.09.26 | PROJECT PHASE                                                                            |
| 6   | TRAFFIC RESOLUTION: HAITAITAI REVISION      | HUGO | JASZ | 14.08.26 | DRAWING CHECKED                   | HUGO | 24.09.26 | 50% DETAILED DESIGN                                                                      |
| 7   | 50% DETAILED DESIGN ISSUE                   | HUGO | JASZ | 25.08.26 | NOT FOR CONSTRUCTION<br>— — — — — |      |          | THIS DRAWING IS NOT TO BE USED<br>FOR CONSTRUCTION PURPOSES<br>UNLESS SIGNED AS APPROVED |
| 8   | TRAFFIC RESOLUTION: RONGOTAI & PARK RD REV. | HUGO | JASZ | 24.09.26 |                                   |      |          |                                                                                          |
| REV | DESCRIPTION                                 | CAD  | CHK  | DATE     | APPROVED                          | DATE |          |                                                                                          |

|            |                                         |
|------------|-----------------------------------------|
| CLIENT     | WELLINGTON CITY COUNCIL                 |
| PROJECT    | ROUTE 2 BUS INFRASTRUCTURE IMPROVEMENTS |
| TITLE      | GENERAL LAYOUT PLANS<br>OVERVIEW PLAN   |
| SCALE (A1) | 1:7500                                  |
| DWG No.    | 1097521.0000-0010                       |
| REV        | 8                                       |

NOTES

1. ALL DIMENSIONS IN METRES UNLESS NOTED OTHERWISE.

2. AERIAL PHOTOGRAPHY AND PROPERTY BOUNDARIES SOURCED FROM LINZ DATA SERVICE, LICENSED FOR RE-USE UNDER THE CREATIVE COMMONS ATTRIBUTION 4.0 INTERNATIONAL LICENSE. ACCESSED 08/07/2025.

3. EXISTING STORMWATER, WASTEWATER AND WATER SUPPLY DATA SOURCED FROM WELLINGTON WATER, ACCESSED 29/07/2025.

LEGEND

—

PROPERTY BOUNDARIES

---

SW

EXISTING STORMWATER

---

WW

EXISTING WASTEWATER

---

W

---

EXISTING DRIVEWAYEXISTING POWER POLE

LEGEND - BUS FOOTPRINT


APPROXIMATE FOOTPRINT OF FIRST AND SECOND STANDARD BUSES

APPROXIMATE FOOTPRINT OF ARTICULATED BUS

APPROXIMATE POSITION OF FRONT DOORS

APPROXIMATE POSITION OF SECOND DOORS

APPROXIMATE POSITION OF THIRD DOOR OF ARTICULATED BUS

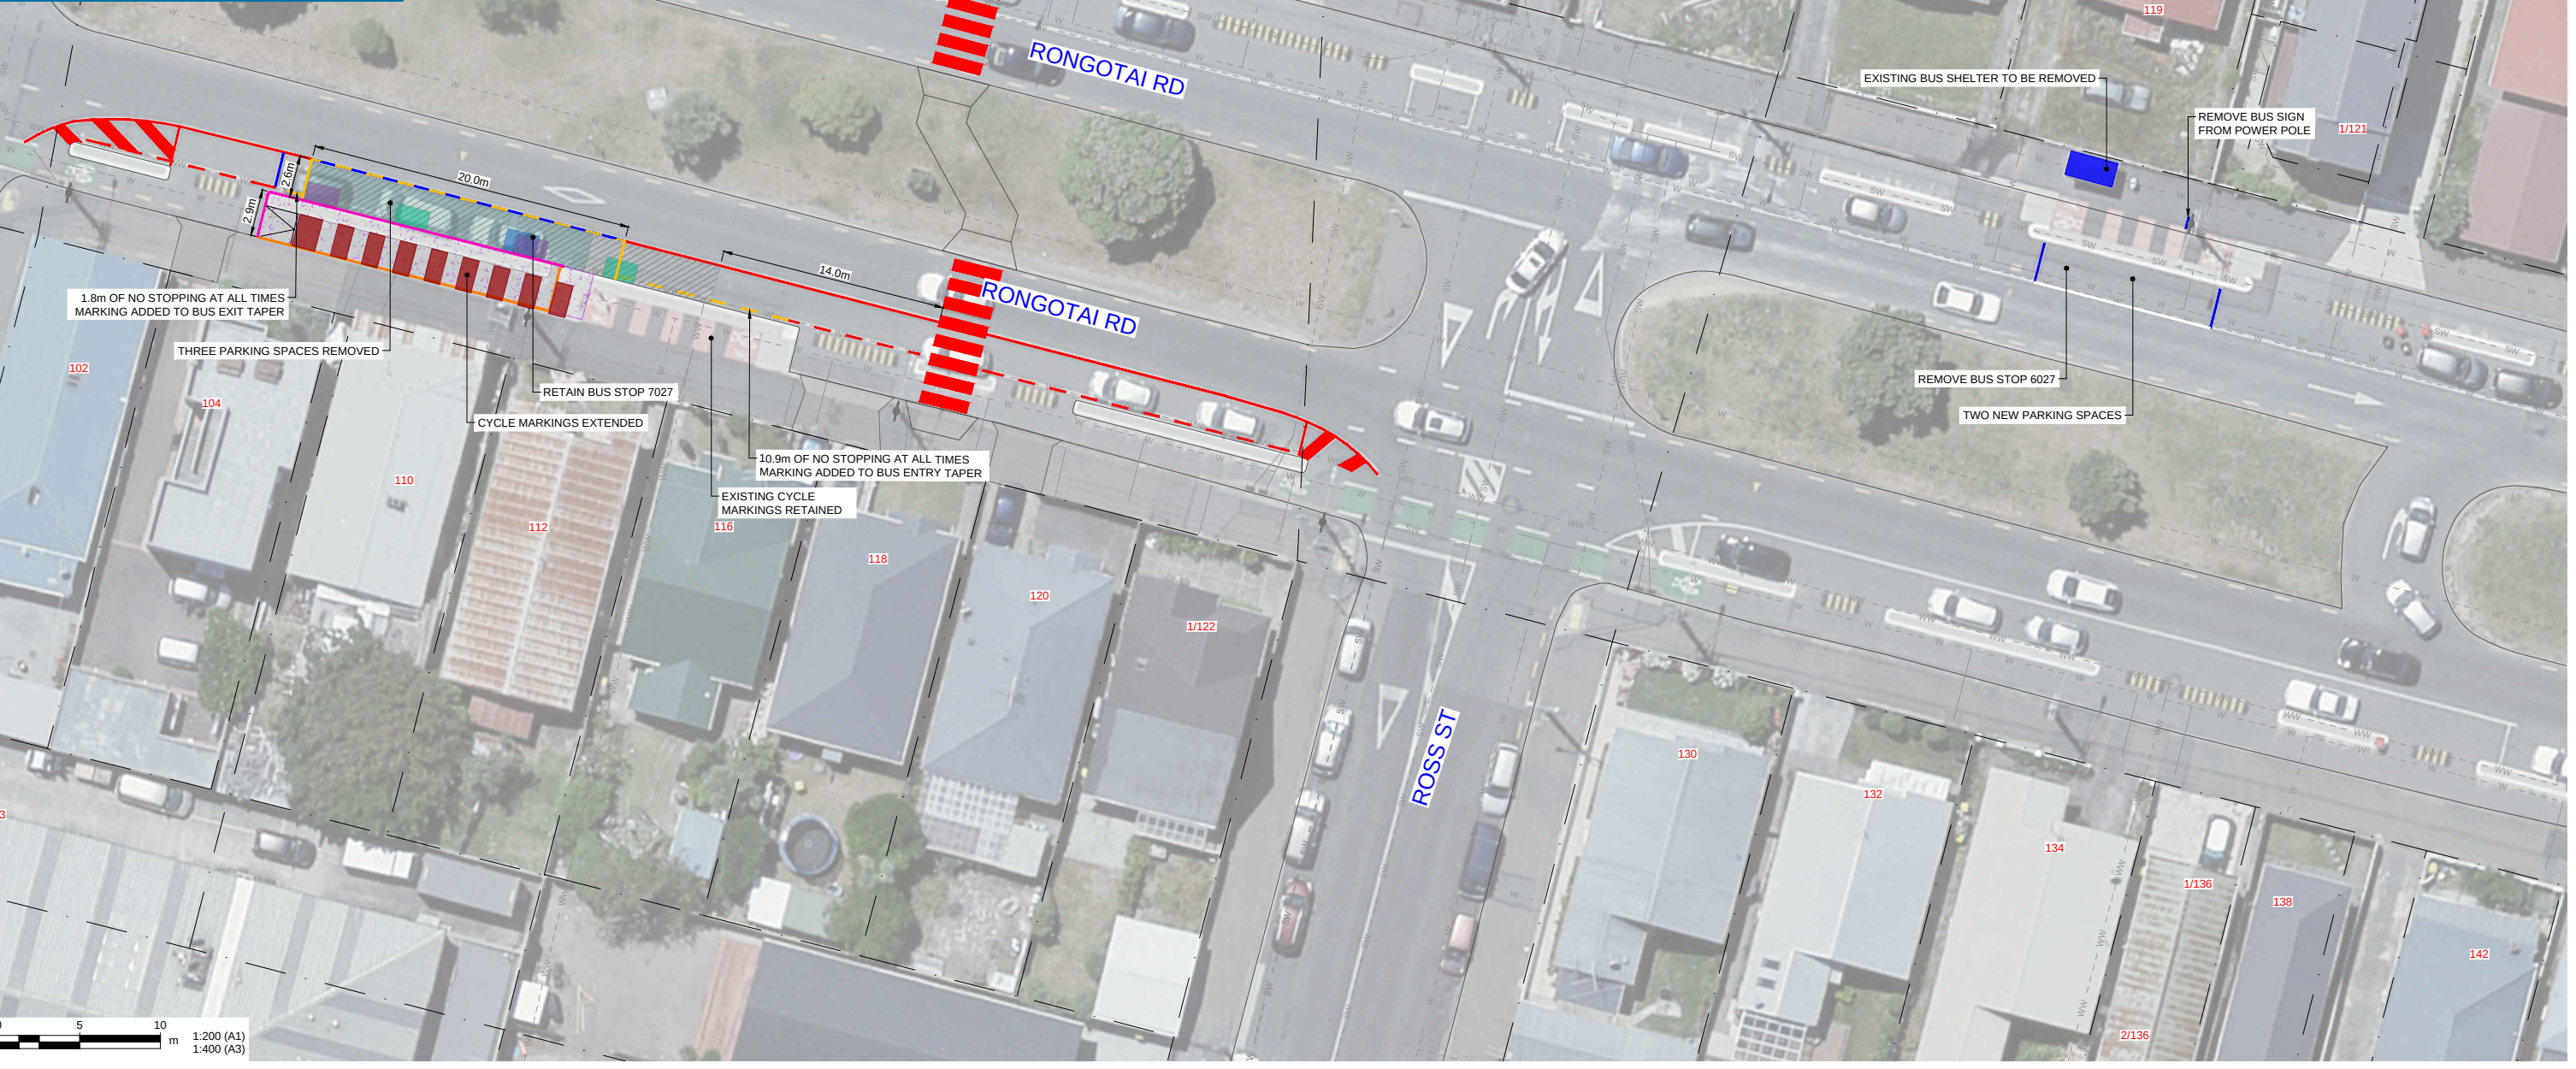

|     |                                              |      |      |          |                      |      |                                                                                    |                     |
|-----|----------------------------------------------|------|------|----------|----------------------|------|------------------------------------------------------------------------------------|---------------------|
| 2   | TRAFFIC RESOLUTION - DRAFT FOR CLIENT REVIEW | KATU | ANGA | 23.09.25 | DESIGNED             | SAGA | SEP.26                                                                             | DRAWING STATUS      |
| 3   | TRAFFIC RESOLUTION                           | KATU | ANGA | 30.10.25 | DRAWN                | HUGO | SEP.26                                                                             | TRAFFIC RESOLUTION  |
| 4   | TRAFFIC RESOLUTION REVISION                  | KATU | SAGA | 10.04.26 | DESIGN CHECKED       | JASZ | 24.09.26                                                                           | PROJECT PHASE       |
| 5   | TRAFFIC RESOLUTION REVISION                  | KATU | SAGA | 24.04.26 | DRAWING CHECKED      | HUGO | 24.09.26                                                                           | 50% DETAILED DESIGN |
| 6   | 50% DETAILED DESIGN ISSUE                    | HUGO | JASZ | 25.08.26 | NOT FOR CONSTRUCTION |      |                                                                                    |                     |
| 7   | TRAFFIC RESOLUTION: RONGOTAI & PARK RD REV.  | HUGO | JASZ | 24.09.26 |                      |      |                                                                                    |                     |
| REV | DESCRIPTION                                  | CAD  | CHK  | DATE     | APPROVED             | DATE | THIS DRAWING IS NOT TO BE USED FOR CONSTRUCTION PURPOSES UNLESS SIGNED AS APPROVED |                     |

|            |                                                         |
|------------|---------------------------------------------------------|
| CLIENT     | WELLINGTON CITY COUNCIL                                 |
| PROJECT    | ROUTE 2 BUS INFRASTRUCTURE IMPROVEMENTS                 |
| TITLE      | GENERAL LAYOUT PLANS<br>RONGOTAI ROAD - STOPS 6027/7027 |
| SCALE (A1) | 1:200                                                   |
| DWG No.    | 1097521.0000-0114                                       |
| REV        | 7                                                       |

1. ALL DIMENSIONS IN METRES UNLESS NOTED OTHERWISE.
2. AERIAL PHOTOGRAPHY AND PROPERTY BOUNDARIES SOURCED FROM LINZ DATA SERVICE, LICENSED FOR RE-USE UNDER THE CREATIVE COMMONS ATTRIBUTION 4.0 INTERNATIONAL LICENSE. ACCESSED 08/07/2025.
3. EXISTING STORMWATER, WASTEWATER AND WATER SUPPLY DATA SOURCED FROM WELLINGTON WATER, ACCESSED 29/07/2025.

|                                                                                   |                                                         |
|-----------------------------------------------------------------------------------|---------------------------------------------------------|
|  | PROPERTY BOUNDARIES                                     |
|  | EXISTING STORMWATER                                     |
|  | EXISTING WASTEWATER                                     |
|  | EXISTING WATER SUPPLY                                   |
|  | EXISTING KERB                                           |
|  | EXISTING DRIVEWAY                                       |
|  | EXISTING POWER POLE                                     |
|  | NEW WHITE ROAD MARKING                                  |
|  | NEW NO STOPPING AT ALL TIMES MARKING / BUS STOP MARKING |
|  | NEW YELLOW ROAD MARKING                                 |
|  | ROAD MARKING TO BE REMOVED                              |
|  | EXISTING ROAD MARKING TO BE RETAINED                    |
|  | NEW KERB AND CHANNEL                                    |
|  | KERB TO BE REMOVED                                      |
|  | NEW ASPHALT PATH                                        |
|  | NEW ASPHALT ROAD                                        |
|  | NEW PLANTING                                            |




|     |                                             |      |      |          |                                                        |      |          |                                                                                          |   |
|-----|---------------------------------------------|------|------|----------|--------------------------------------------------------|------|----------|------------------------------------------------------------------------------------------|---|
| 4   | TRAFFIC RESOLUTION REVISION                 | KATU | SAGA | 10.04.26 | DESIGNED<br>DRAWN<br>DESIGN CHECKED<br>DRAWING CHECKED | SAGA | SEP.26   | DRAWING STATUS                                                                           | CLIENT <b>WELLINGTON CITY COUNCIL</b><br>PROJECT <b>ROUTE 2 BUS INFRASTRUCTURE IMPROVEMENTS</b><br><br>TITLE <b>GENERAL LAYOUT PLANS</b><br><b>PARK ROAD - STOPS 6234/7234</b><br><br>SCALE (A1) <b>1:200</b> DWG No. <b>1097521.0000-0120</b> REV <b>9</b> |
| 5   | TRAFFIC RESOLUTION REVISION                 | KATU | SAGA | 24.04.26 |                                                        | HUGO | SEP.26   | TRAFFIC RESOLUTION                                                                       |   |
| 6   | TRAFFIC RESOLUTION REVISION                 | HUGO | SAGA | 30.04.26 |                                                        | JASZ | 24.09.26 | PROJECT PHASE                                                                            |   |
| 7   | 50% DETAILED DESIGN ISSUE                   | HUGO | JASZ | 25.08.26 |                                                        | HUGO | 24.09.26 | 50% DETAILED DESIGN                                                                      |   |
| 8   | 50% DETAILED DESIGN ISSUE                   | HUGO | JASZ | 28.08.26 | NOT FOR CONSTRUCTION                                   |      |          | THIS DRAWING IS NOT TO BE USED<br>FOR CONSTRUCTION PURPOSES<br>UNLESS SIGNED AS APPROVED |   |
| 9   | TRAFFIC RESOLUTION: RONGOTAI & PARK RD REV. | HUGO | JASZ | 24.09.26 |                                                        |      |          |                                                                                          |   |
| REV | DESCRIPTION                                 | CAD  | CHK  | DATE     | APPROVED                                               | DATE |          |                                                                                          |   |

1. ALL DIMENSIONS IN METRES UNLESS NOTED OTHERWISE.
2. AERIAL PHOTOGRAPHY AND PROPERTY BOUNDARIES SOURCED FROM LINZ DATA SERVICE, LICENSED FOR RE-USE UNDER THE CREATIVE COMMONS ATTRIBUTION 4.0 INTERNATIONAL LICENSE. ACCESSED 08/07/2025.
3. EXISTING STORMWATER, WASTEWATER AND WATER SUPPLY DATA SOURCED FROM WELLINGTON WATER, ACCESSED 29/07/2025.

|  |                                                         |
|--|---------------------------------------------------------|
|  | PROPERTY BOUNDARIES                                     |
|  | EXISTING STORMWATER                                     |
|  | EXISTING WASTEWATER                                     |
|  | EXISTING WATER SUPPLY                                   |
|  | EXISTING KERB                                           |
|  | EXISTING DRIVEWAY                                       |
|  | EXISTING POWER POLE                                     |
|  | NEW WHITE ROAD MARKING                                  |
|  | NEW NO STOPPING AT ALL TIMES MARKING / BUS STOP MARKING |
|  | NEW YELLOW ROAD MARKING                                 |
|  | ROAD MARKING TO BE REMOVED                              |
|  | EXISTING ROAD MARKING TO BE RETAINED                    |
|  | NEW KERB AND CHANNEL                                    |
|  | KERB TO BE REMOVED                                      |
|  | NEW ASPHALT PATH                                        |
|  | NEW ASPHALT ROAD                                        |
|  | NEW PLANTING                                            |

|                                                                                   |                                                          |
|-----------------------------------------------------------------------------------|----------------------------------------------------------|
|  | APPROXIMATE FOOTPRINT OF FIRST AND SECOND STANDARD BUSES |
|  | APPROXIMATE FOOTPRINT OF ARTICULATED BUS                 |
|  | APPROXIMATE POSITION OF FRONT DOORS                      |
|  | APPROXIMATE POSITION OF SECOND DOORS                     |
|  | APPROXIMATE POSITION OF THIRD DOOR OF ARTICULATED BUS    |

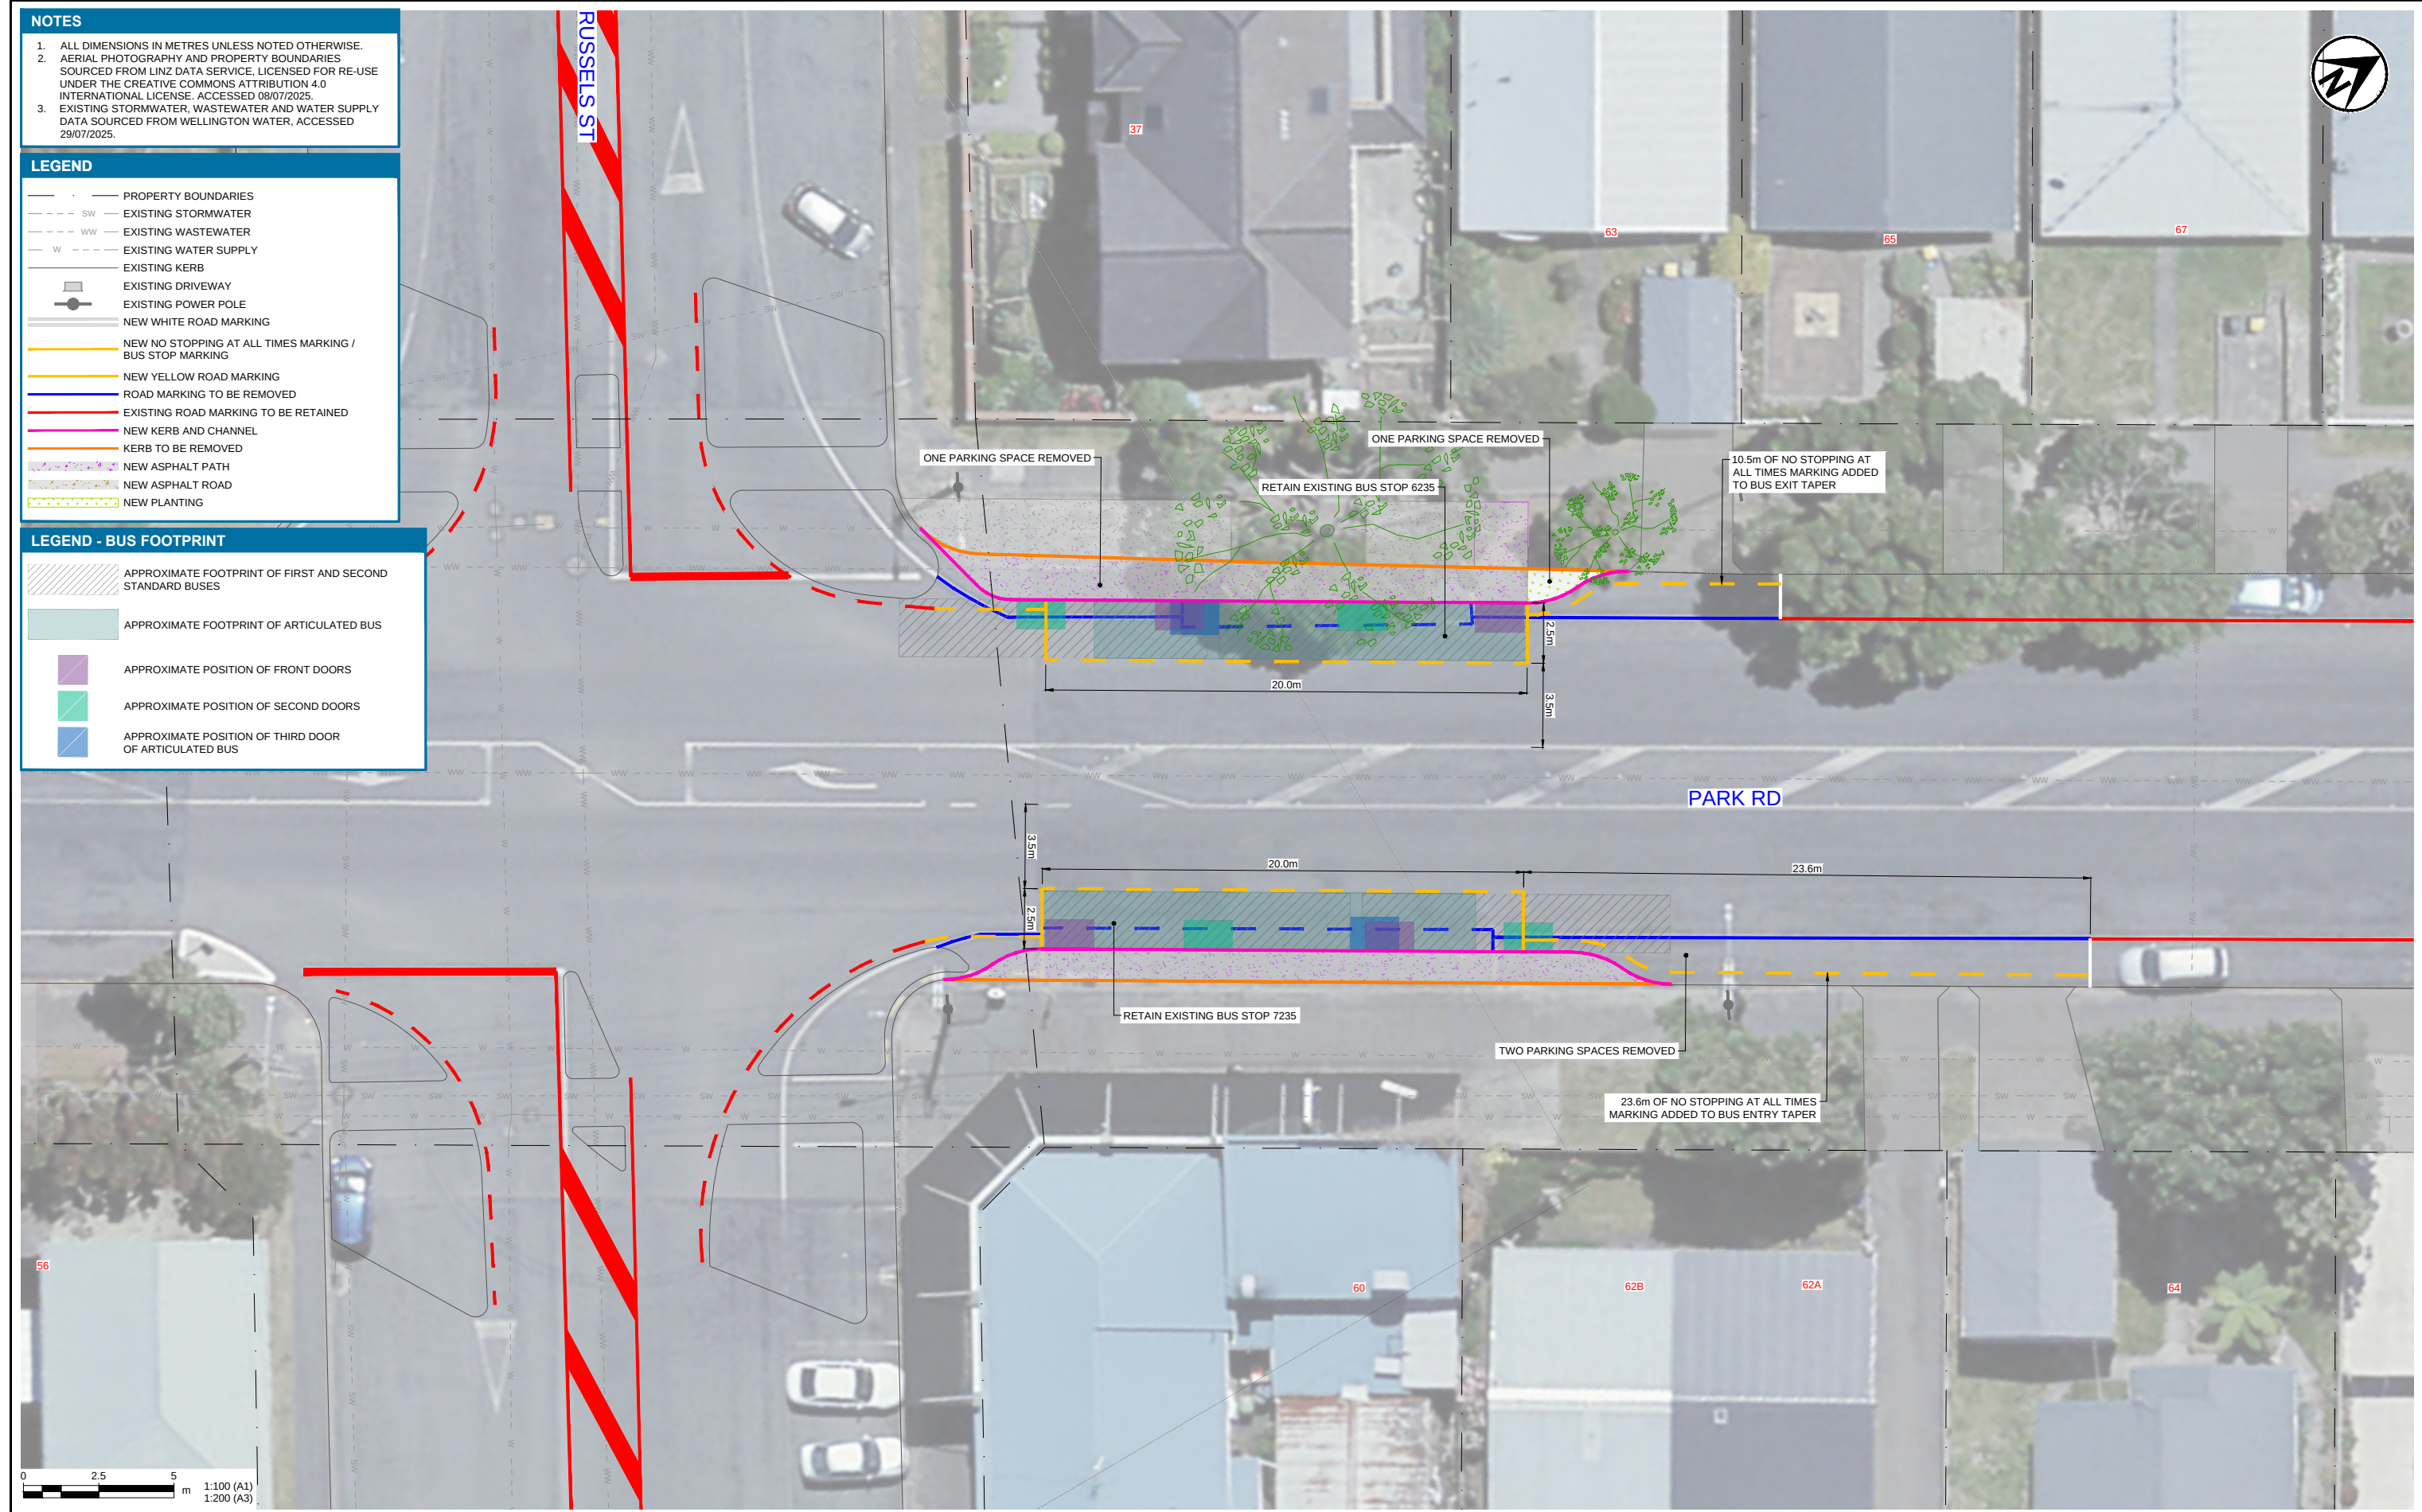

|     |                                              |      |      |          |   |      |          |                     |   |
|-----|----------------------------------------------|------|------|----------|---|------|----------|---------------------|---|
| 2   | TRAFFIC RESOLUTION - DRAFT FOR CLIENT REVIEW | KATU | ANGA | 23.09.25 | DESIGNED   | SAGA | SEP.26   | DRAWING STATUS      | CLIENT WELLINGTON CITY COUNCIL<br>PROJECT ROUTE 2 BUS INFRASTRUCTURE IMPROVEMENTS<br><br>TITLE GENERAL LAYOUT PLANS<br>PARK ROAD - STOPS 6235/7235<br><br>SCALE (A1) 1:125 DWG No. 1097521.0000-0121 REV 7 |
| 3   | TRAFFIC RESOLUTION                           | KATU | ANGA | 30.10.25 | DRAWN   | HUGO | SEP.26   | TRAFFIC RESOLUTION  |   |
| 4   | TRAFFIC RESOLUTION REVISION                  | KATU | SAGA | 10.04.26 | DESIGN CHECKED   | JASZ | 24.09.26 | PROJECT PHASE       |   |
| 5   | TRAFFIC RESOLUTION REVISION                  | KATU | SAGA | 24.04.26 | DRAWING CHECKED   | HUGO | 24.09.26 | 50% DETAILED DESIGN |   |
| 6   | 50% DETAILED DESIGN ISSUE                    | HUGO | JASZ | 25.08.26 | NOT FOR CONSTRUCTION<br>— — — — —<br>THIS DRAWING IS NOT TO BE USED<br>FOR CONSTRUCTION PURPOSES<br>UNLESS SIGNED AS APPROVED |      |          |                     |   |
| 7   | TRAFFIC RESOLUTION: RONGOTAI & PARK RD REV.  | HUGO | JASZ | 24.09.26 |   |      |          |                     |   |
| REV | DESCRIPTION                                  | CAD  | CHK  | DATE     | APPROVED   | DATE |          |                     |   |